
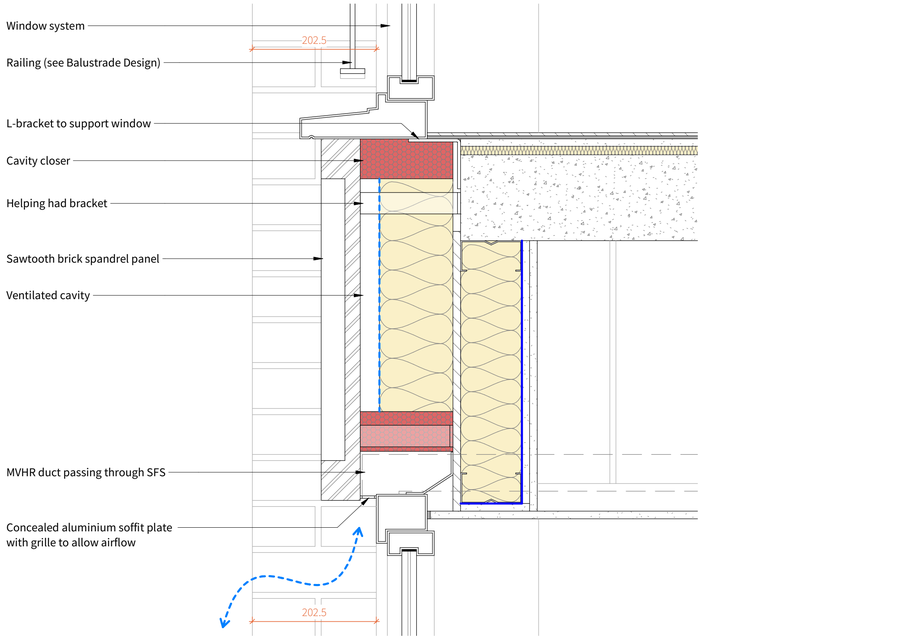


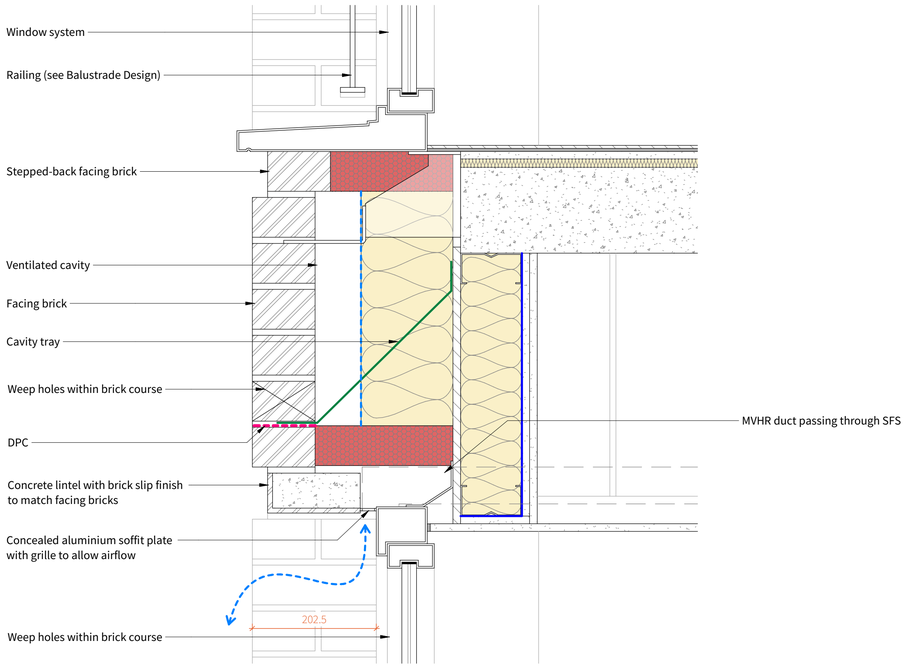

1 **Base Section B - Callout 1 (Spandrel Details)**
1 : 5

0m 1m 2m 3m 4m
Drawing Scale 1:50 @ A1

GENERAL NOTES

1. Contractor must ensure that all work on site is carried out in a safe & satisfactory manner, in accordance with Health & Safety At Work Act 1974, COSHH Regulations 2002 & requirements of C.D.M.
2. Drawings are to be read in conjunction with other specialist drawings / reports.
3. Do not scale from this drawing. All dimensions are to be verified on site before proceeding with any work.
4. Four Architects to be notified in writing should there be any discrepancies.

Four Architects Limited (11613893)

This drawing is copyright.
Do not scale dimensions from drawings.
All dimensions must be checked on site by contractor or suitable qualified individual.
Contractor to report any discrepancies, errors or omissions prior to commencing work.

Notes:

Rev	Description	By	Checked	Date
P01	First issue	CJ		17/03/2026
P02	Window soffit construction method updated	CJ		24/03/2026

Project Title: **Store Street**
Status: **Planning**
Location: **Manchester City Centre**
Scale: **1 : 5 @A1**
Date: **24/03/2026**
Drawing title: **Facade Design Details**
Drawing Number: **25-008-FA-XX-XX-DR-A-04702**
Revision: **P02**

Four Architects
113 Portland Street, Manchester, M1 6DW
T: 01614707969 E: info@fourarchitects.co.uk