




1 Bay Study Elevation - Base
1 : 50

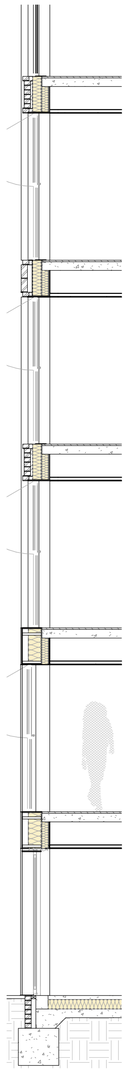

Base Section B

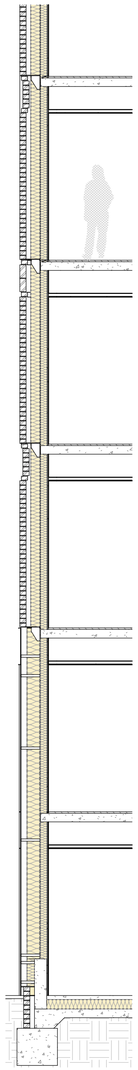


Base Section C

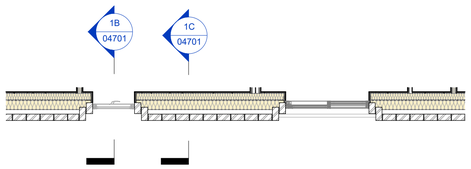


Base Section A




2 Bay Study Elevation - Parapet
1 : 50

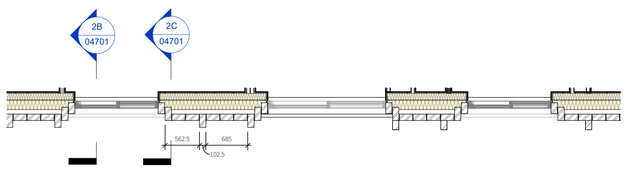

Parapet Section A

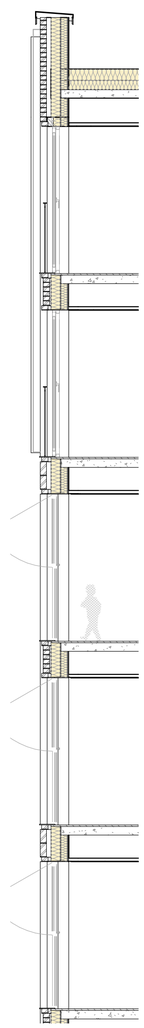

Parapet Section B

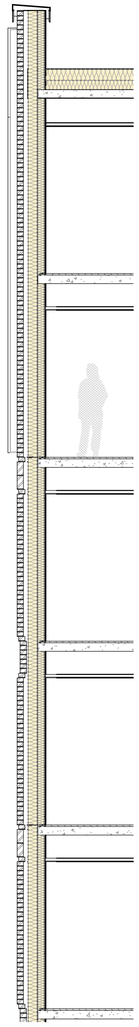

Parapet Section C

0m 1m 2m 3m 4m

Drawing Scale 1:50 @ A1

GENERAL NOTES

1. Contractor must ensure that all work on site is carried out in a safe & satisfactory manner, in accordance with Health & Safety At Work Act 1974, COSHH Regulations 2002 & requirements of C.D.M.
2. Drawings are to be read in conjunction with other specialist drawings / reports.
3. Do not scale from this drawing. All dimensions are to be verified on site before proceeding with any work.
4. Four Architects to be notified in writing should there be any discrepancies.

KEY

1. Red facing brick
2. Weathering steel panelling
3. Vertical half-brick recess detail
4. Horizontal brick recess detail
5. Patina steel close fin horizontal band detail
6. Sawtooth brick spandrel detail
7. Weathering steel fins
8. Double-soldier course horizontal band detail
9. PPC metal railings to match window frames
10. PPC aluminium window frames
11. Half-brick vertical fin detail
12. PPC metal coping to match window frames

Four Architects Limited (11613893)

This drawing is copyright.
Do not scale dimensions from drawings.
All dimensions must be checked on site by contractor or suitable qualified individual.
Contractor to report any discrepancies, errors or omissions prior to commencing work.

Notes:

Rev	Description	By	Checked	Date
P01	Final prelim version for confirmation before planning issue	CJ		04/11/2025
P02	Bin store enclosure updated following meeting with client	CJ		29/01/2026
P03	Facade detailing updated	CJ		18/03/2026
P04	Window frames and balustrade design updated following LPA comments	CJ		09/04/2026

Project Title: **Store Street**

Location: **Manchester City Centre**

Drawing title: **Proposed Bay Studies**

Status: **Planning**

Scale: **1 : 50 @A1**

Date: **09/04/2026**

Drawing Number: **25-008-FA-XX-XX-DR-A-04701**

Revision: **P04**

Four Architects
113 Portland Street, Manchester, M1 6DW
T: 01614707969 E: info@fourarchitects.co.uk