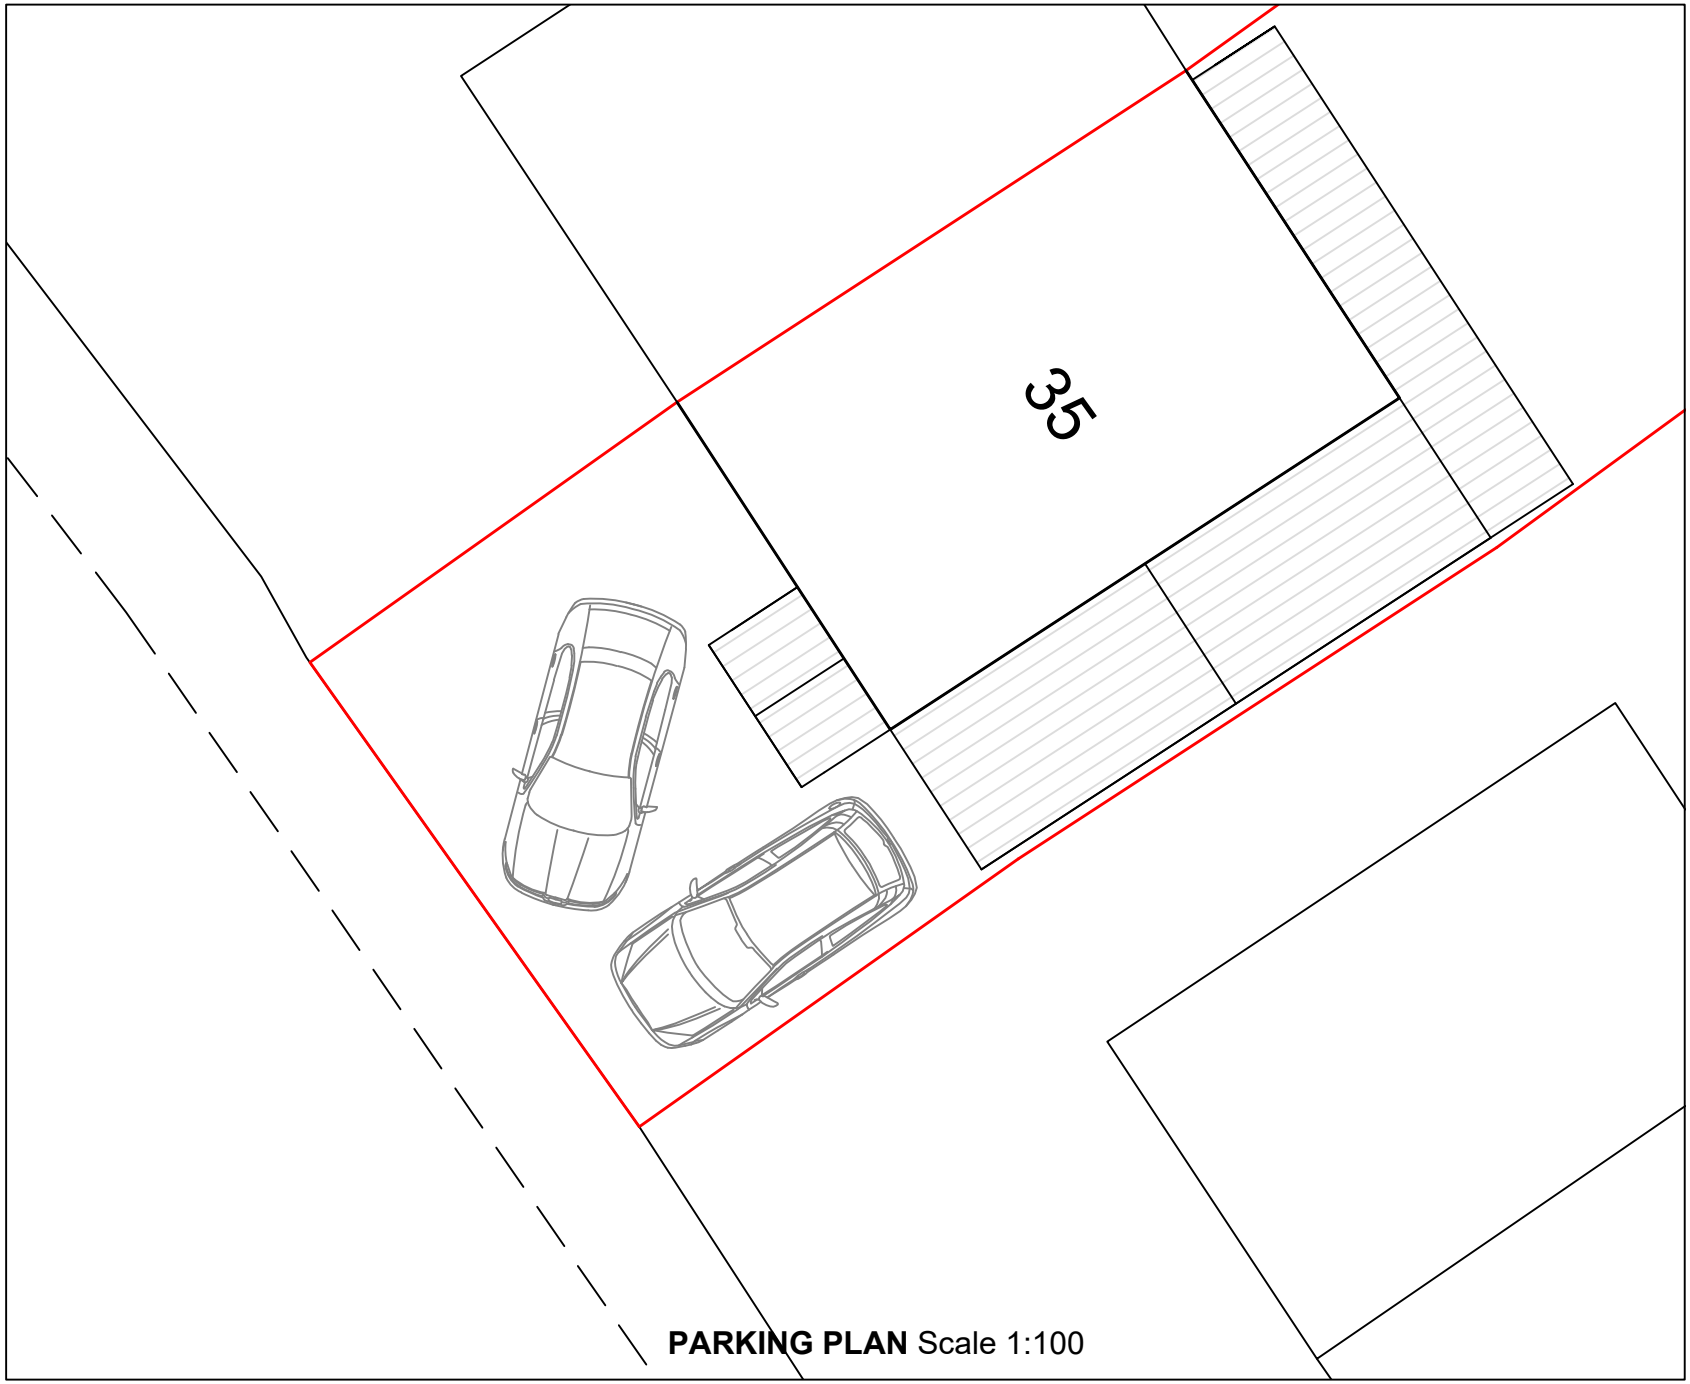



**PARKING PLAN** Scale 1:100

35 Rosslare Road
Manchester
M22 5GQ

**Paper Size : A4**