

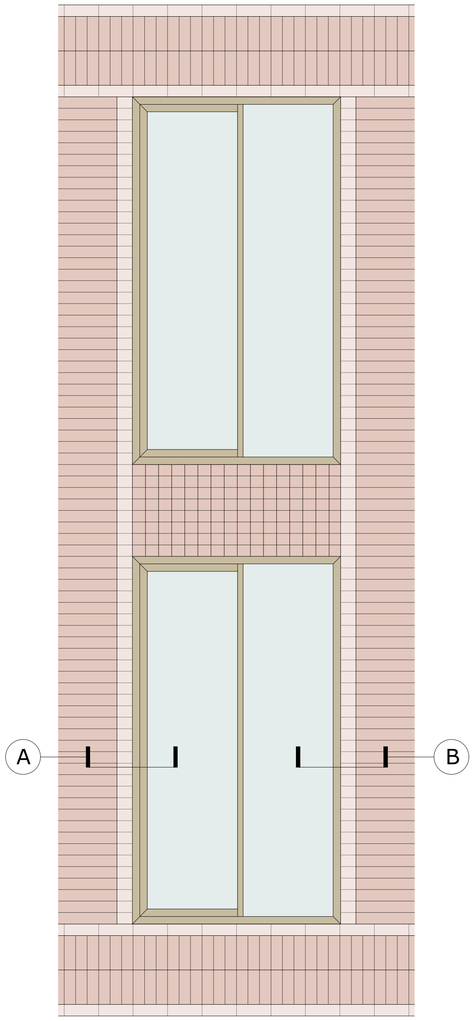



E1 Sliding Door Elevation
1:20 @ A1

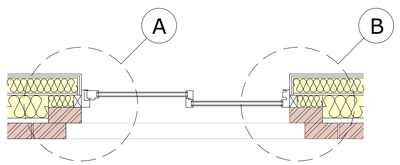


P1 Sliding Door Plan
1:20 @ A1

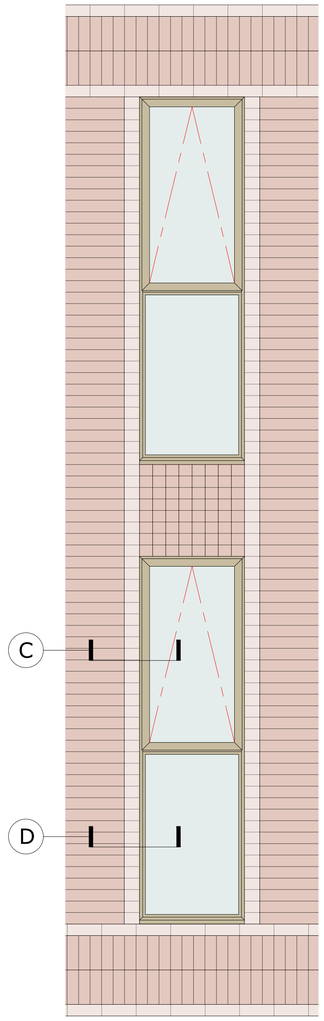


E2 Window Elevation
1:20 @ A1

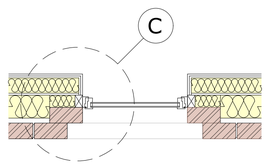


P2 Window Plan
1:20 @ A1

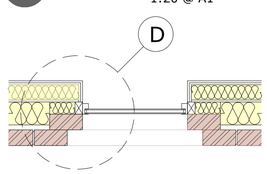


P3 Window Plan
1:20 @ A1

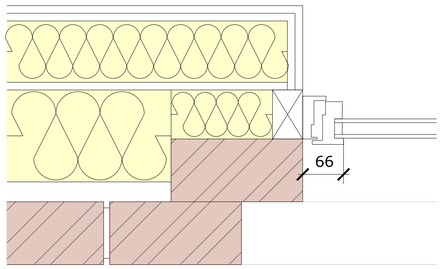


WA Window Detail A
1:5 @ A1

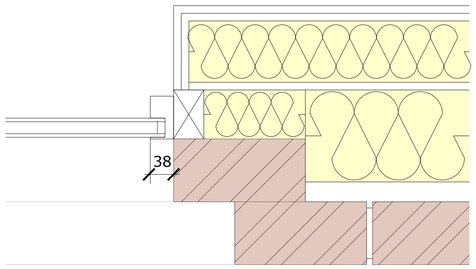

WB Window Detail B
1:5 @ A1

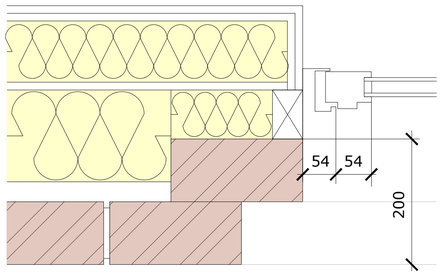

WC Window Detail C
1:5 @ A1

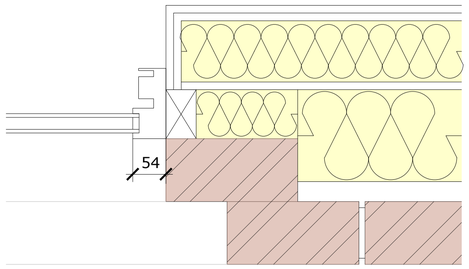

WD Window Detail D
1:5 @ A1

Four Architects Limited (11613893)
Note:
This drawing is copyright.
Do not scale dimensions from drawings.
All dimensions must be checked on site by contractor or suitable qualified individual.
Contractor to report any discrepancies, errors or omissions prior to commencing work.

Notes

Project Title: Proposed Residential/Apartment Scheme
Status: Planning
Location: Store Street | MANCHESTER
Scale: as shown
Date: 02.04.2026
Drawing Title: Proposed Plans
Job Number: 25-009
Drawing Number: 01-DR-SK01
Revision: -

Four Architects
113 Portland Street, Manchester, M1 6DW
Tel: 0161 470 7969 Email: info@fourarchitects.co.uk