

NOTES:

All dimensions to be checked on site.
Drawing to be read with all relevant Architectural, Interiors, Structural, M&E, Drainage/Public Health, Landscape, Civils and Interiors drawings and specifications. Any discrepancies between consultant's drawings to be reported to the Architect before any work commences. The Contractor's attention is drawn to the Health & Safety matters identified in the Health & Safety plan as being potentially hazardous. These items should not be considered as a full and final list.
The Work Package Contractor's normal Health & Safety obligations still apply when undertaking constructional operations both on and off site.
Define Architects take no responsibility for the location of legal boundaries indicated on this drawing and advise a separate drawing be completed by a specialist surveyor in order to establish exact boundaries.
DWG files provided for information only. Refer to PDF record.
The copyright of this drawing is held by Define Architects Ltd.
Not to be used for any purpose without consent.

DEFINEARCHITECTS.CO.UK

Unit 2E
Beehive Mill
Jersey Street
Manchester
M4 6JG

+44 (0)161 528 9492
mail@definearchitects.co.uk

define /

PROJECT

35 Liverpool Road
Manchester
M3 4NQ

DRAWING TITLE

D.01 and D.09 Details

REV

P01

DATE

17/04/2026

NOTES

ISSUED TO PLANNING
FOR CONDITION
DISCHARGE

P02

26/04/2026

COLOUR OF DOOR
AMENDED TO BOTTLE
GREEN

DRAWN BY

AM

CHECKED BY

GW

JOB NO.

093

STATUS


PLANNING

DRAWING NO.

093_ASD_620


REV

P02

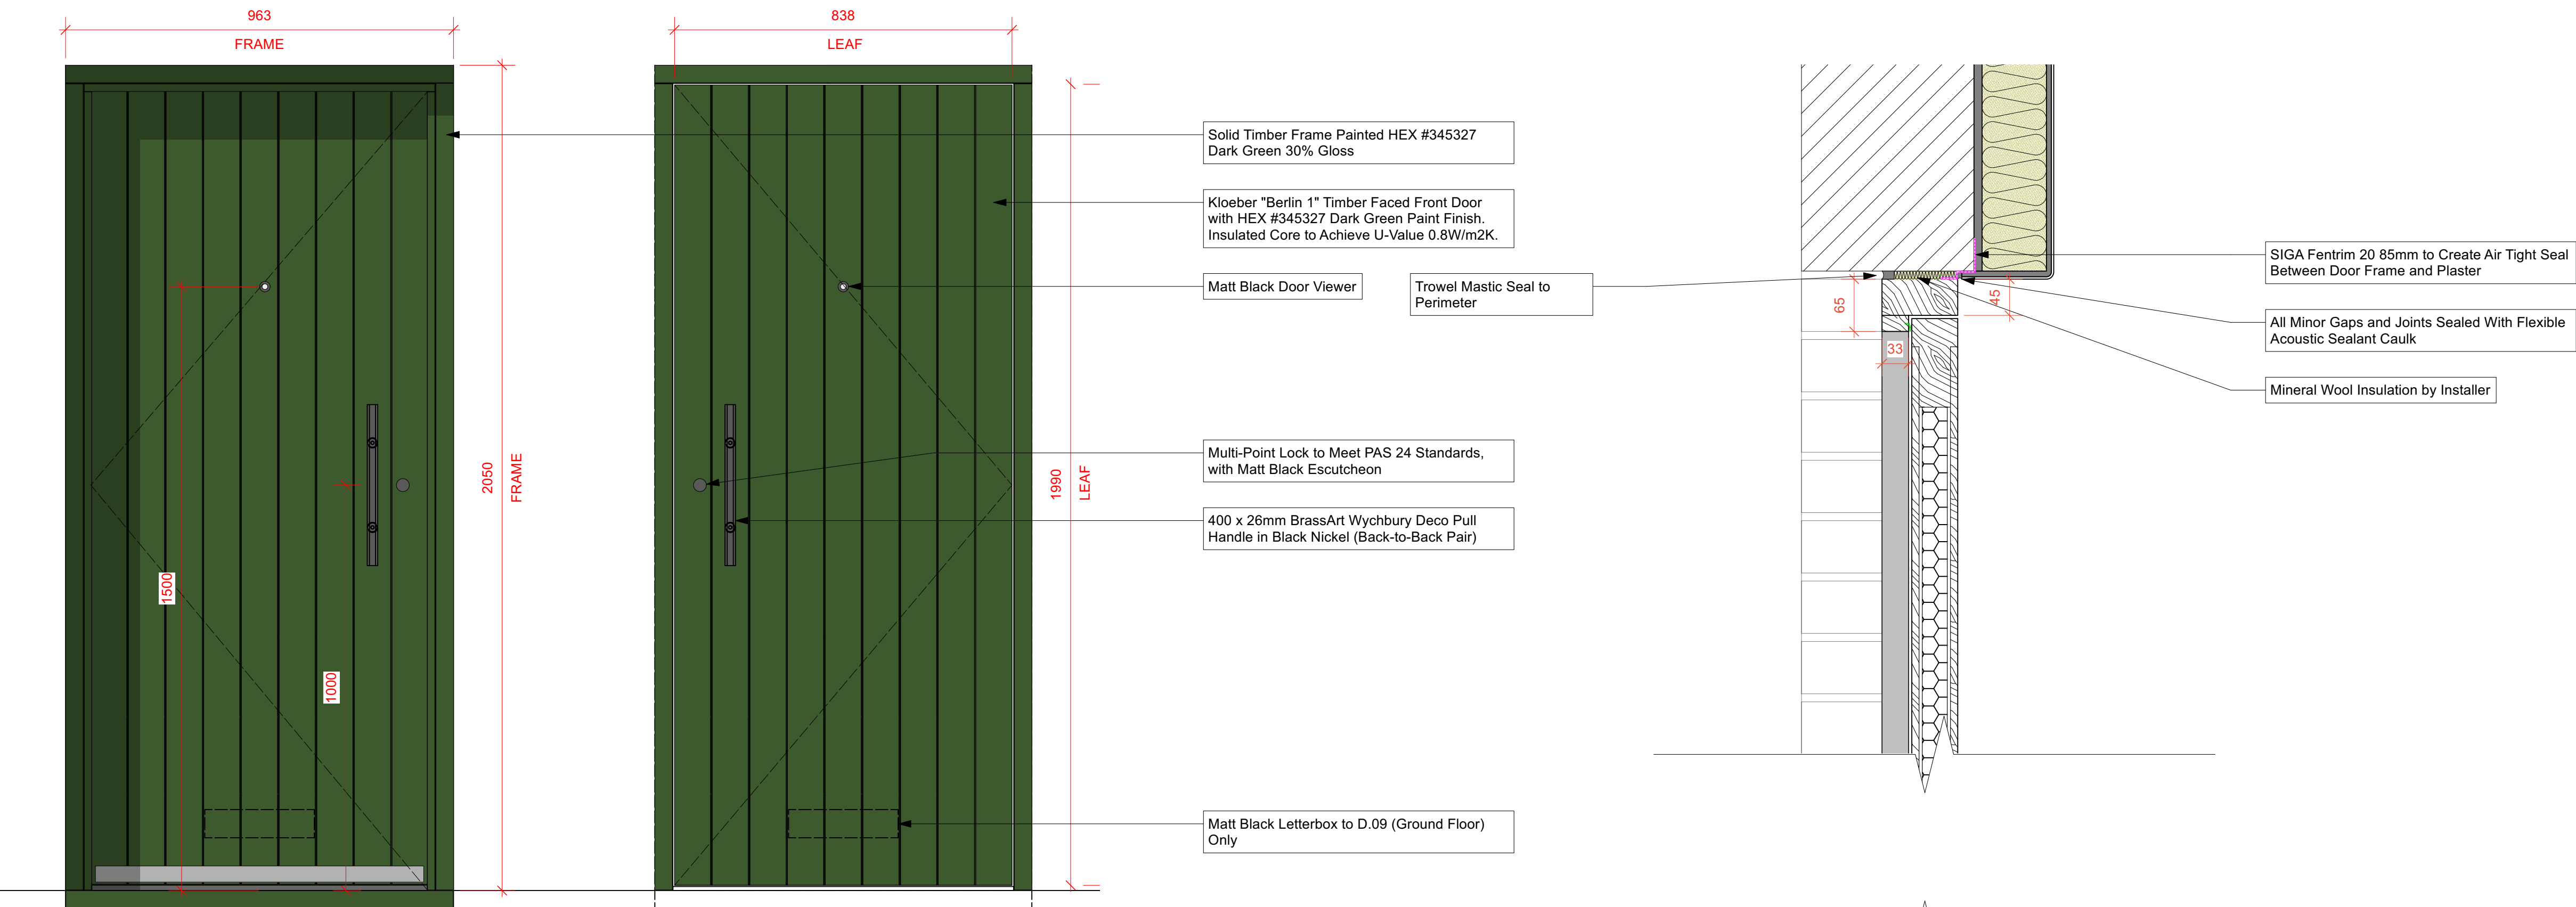


1

D.01 and D.09 Elevations - External and Internal
Scale: 1:10

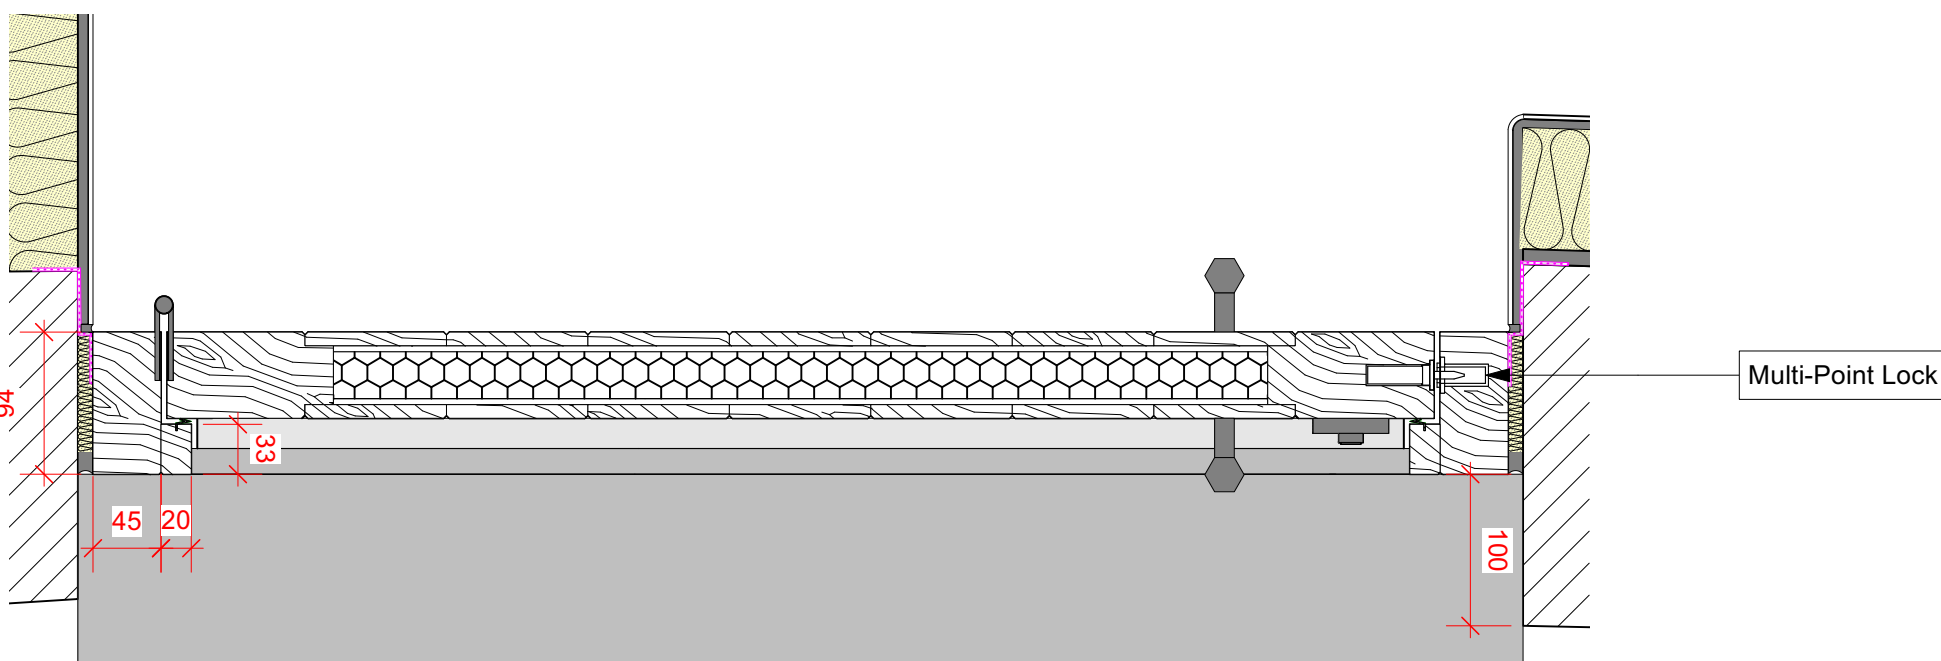

2

D.09 Plan Details
Scale: 1:5

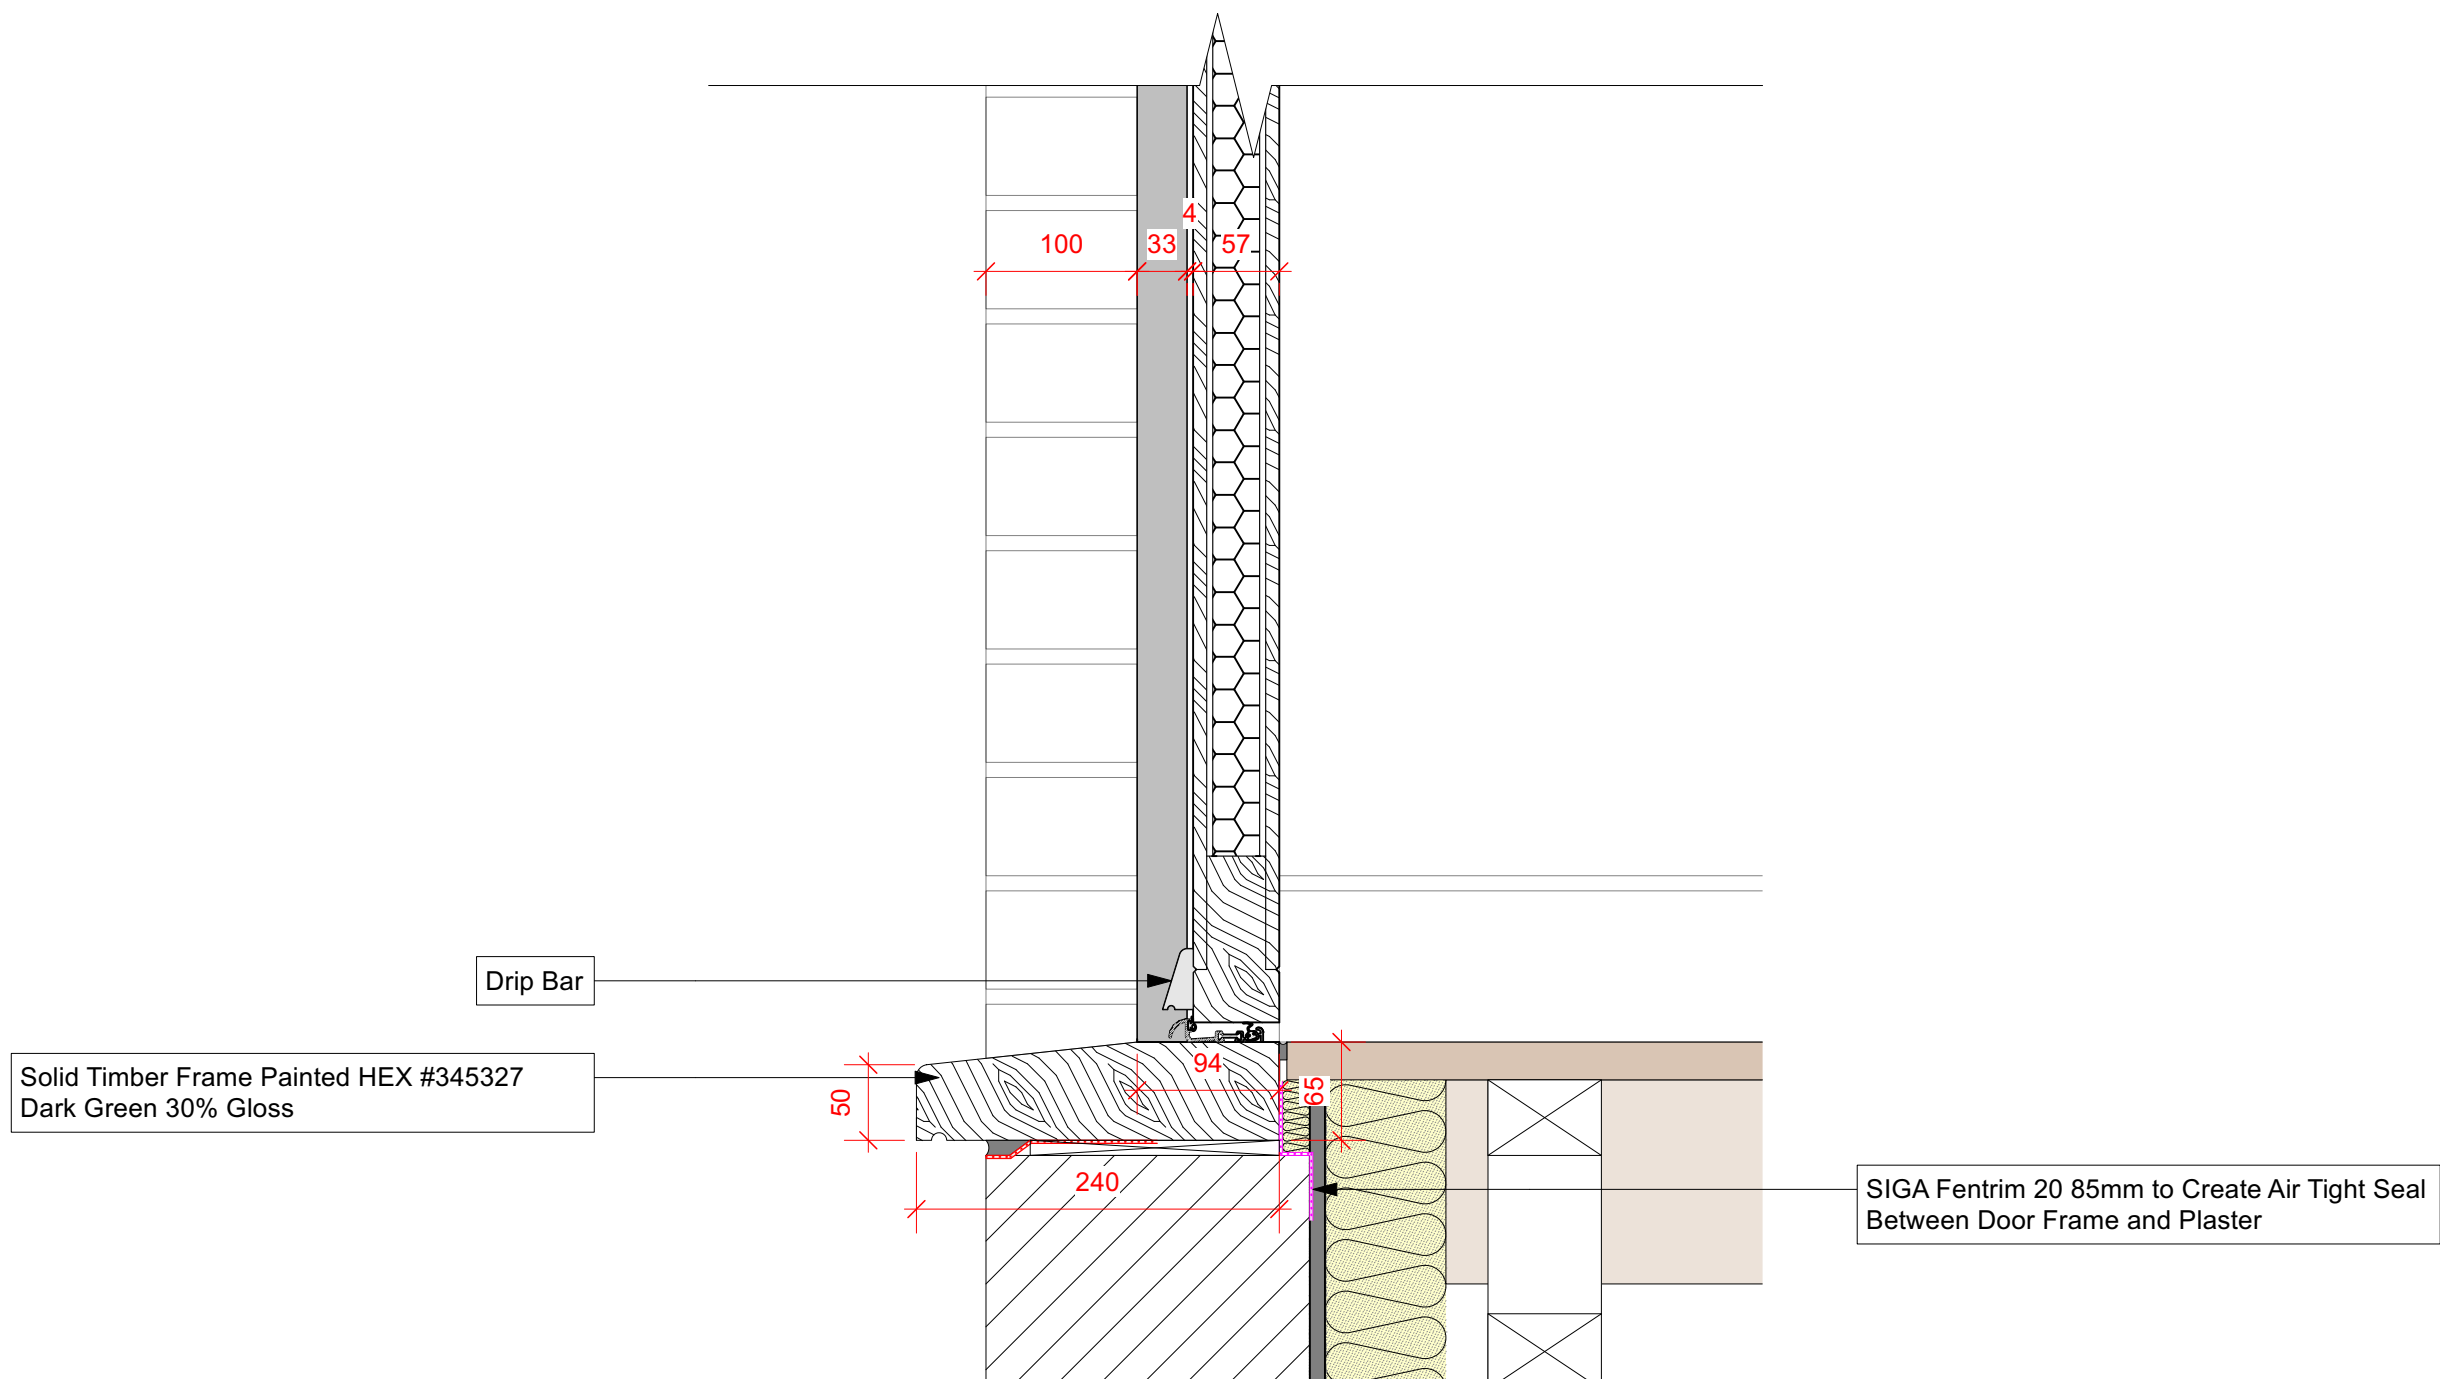

3

D.09 Section Details
Scale: 1:5