


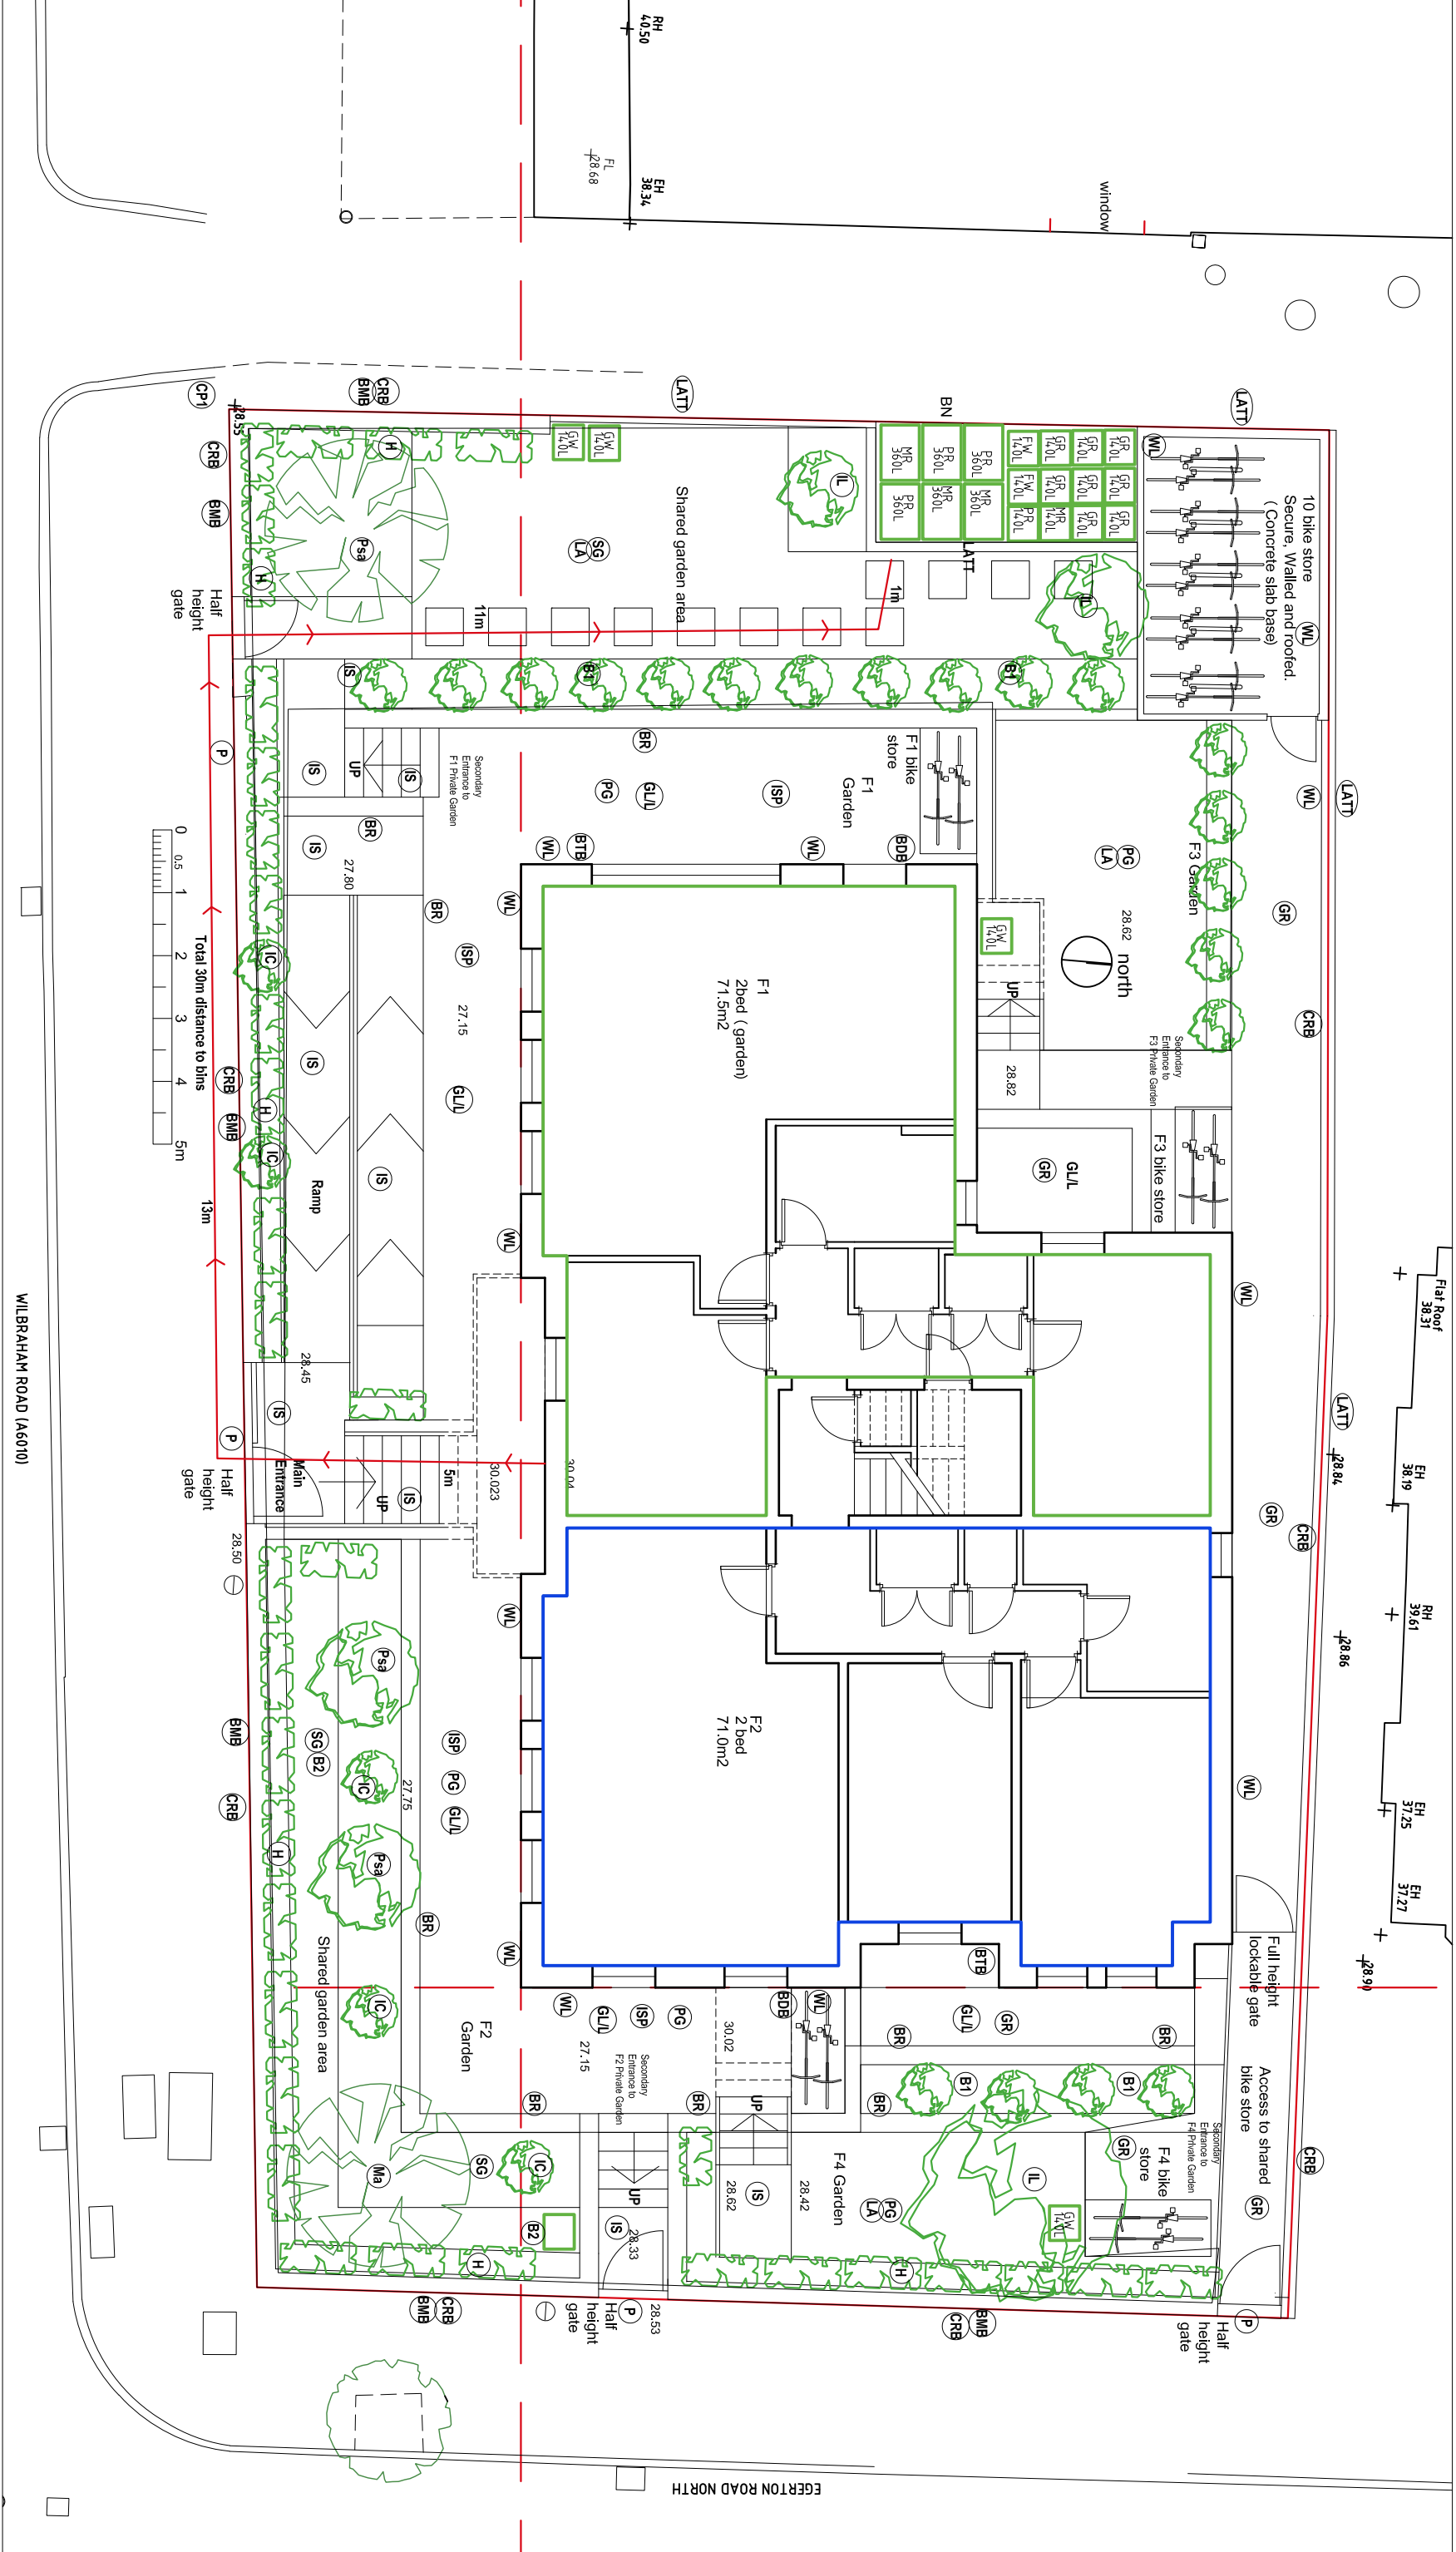

WASTE MANAGEMENT

- CP1: MCC Bin collection point
P: Pedestrian access.
BN: Open roof Bin storage.
GR: General Refuse
PR: Palpable recycling
MR: Mixed recycling
FW: Food/Organic Waste
GW: Garden Waste

PROPOSED PLANTING

- Trees** **Ma** Native Apple trees. Small /medium flowering trees light standards 12-14cm grth. 4m centres
Ps Winter flowering cherry (Prunus subhirtella Autumnalis) 4.5m centres
IL Holly - Shade tolerant trees -Holly container grown 60-80 cm (10-12 litre) 2.5 m centres
IC Italian Cypress (Cupressus sempervirens) - container grown 1m-1.5m (10-12 litre) 3 m centres.
Hedges H HEDGING up to 10m height Yew (Taxus Baccata)
Shrubs **B1** MIXED NATIVE SHRUBS AND HEDGE PLANTING AROUND SIDE and REAR BOUNDARIES.
B2 Mixed native shrubs and groundcover planting
Lawn LA Fine Lawn turf or seed

HARD LANDSCAPE & BOUNDARY ELEMENTS

- GR** Porous gravel.
IS Indian Stone hard landscaping flat, ramped and stepped areas.
ISP Indian Stone paved areas with porous joints and edges.
PG Private Garden area. Hard landscaped patio areas with border planting
SG Shared garden.
GL Full height Garden Lightwell/Half height lightwell.
WL Downward pointing low energy led wall light.
BR W2 Brick faced retaining wall with Indian Stone coping.

LATT Latt timber fence to 1.7m height. 0.5m latt capping to low wall to the rear boundary. Gaps at 2m intervals to facilitate passage of Hedgehogs.

- CRB** Clean, repair and repaint existing brickwork and stone copings. Areas of missing wall to be rebuilt to match adjacent wall areas.
BMB Introduce unpainted galvanised metal railings over existing refurbished brick wall 0.4m tall
BIODIVERSITY
B1B Bat box fixed to elevation wall. Minimum 5m height.
BDB Bird box fixed to elevation wall. Minimum 5m height.
(Swift bricks will be used too: recommended for the location)

SECURED BY DESIGN

The building will be designed and constructed in line with Secured by Design principles.

PRODUCT	404W	CLIENT	APL	DWG NO	REV	DATE	REV	DATE
PROJECT TO	Marcheside	PHASE	PL -	GL1	D	1:100	A3	01/04/26
SHEET	26/03/26	a	01/05/26	d				

Proposed Landscape plan