

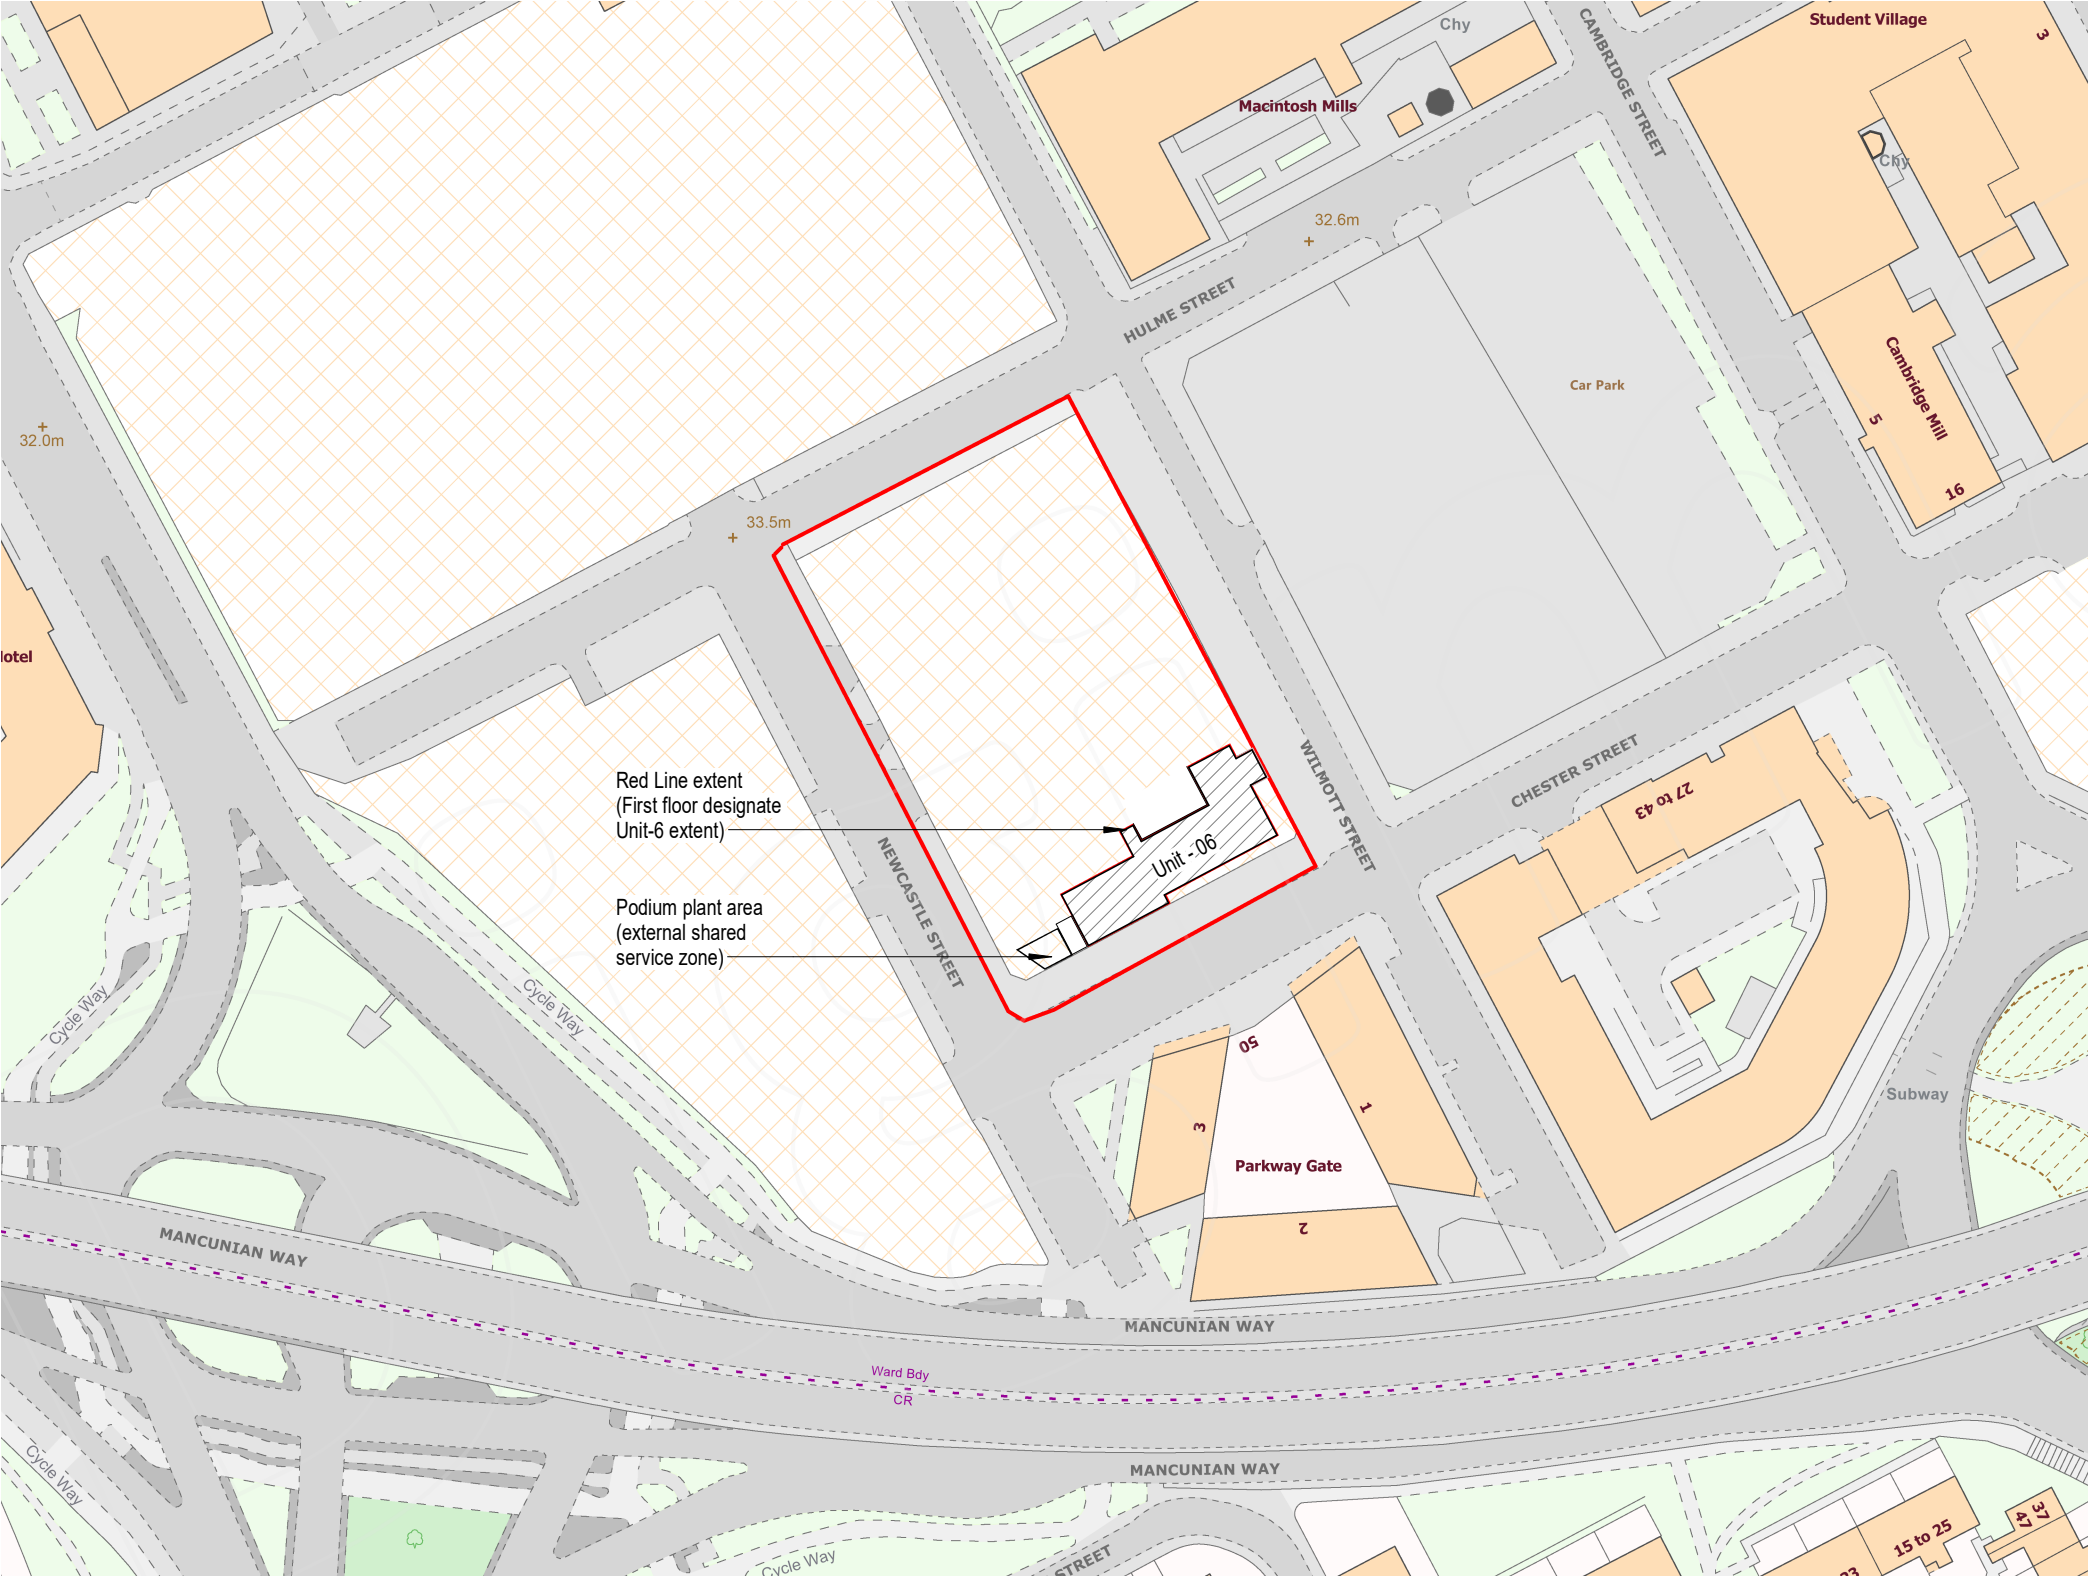


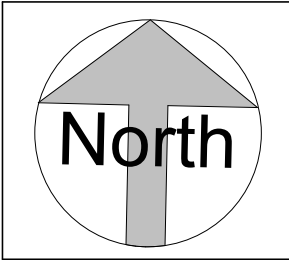

This drawing is the copyright of LDM Group.
All dimensions to be checked on site.
All levels to be checked on site and refer to Ordnance Survey Datum Newlyn unless alternative datum given.
All errors and omissions to be reported to the Architect prior to commencement.
This drawing must be read in conjunction with the relevant specification clauses.
This drawing must not be used on site unless issued for construction.

KEY	
	Red line extent . (First floor designate Unit-6 extent)
	Podium plant area (External shared service zone)
	Entire overall Boundary

Location Plan
1 : 1250

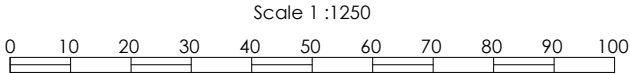

LDM Group

PROJECT Unit 6, Botanic Avenue, Manchester M15 6AE		CLIENT Paws & Whiskers			
		Scale (@ A3) As indicated			
SHEET	Location Plan	Drawn by	BA	DRAWING NUMBER A1-101b	REV
		Checked by	NK		T07