
Dashed line denotes height of timber fence in foreground; graphics omitted for drawing clarity

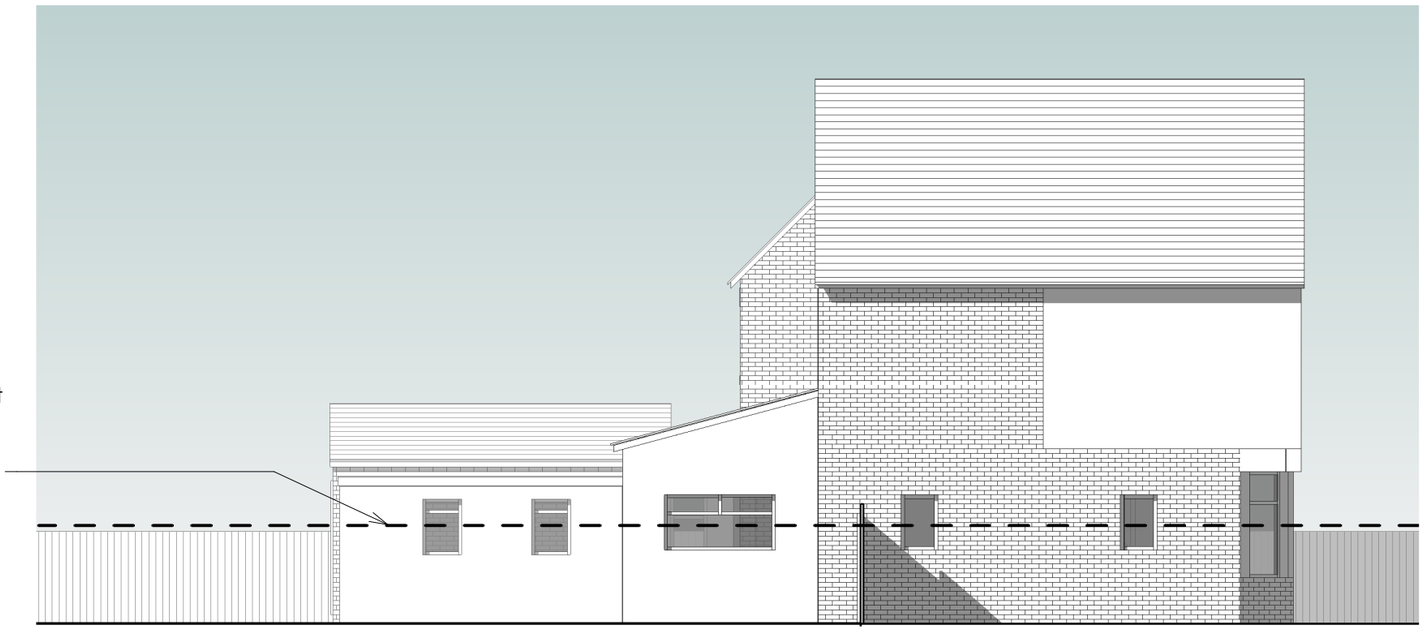

Existing Side Elevation 01 @1:100

Dashed line denotes height of timber fence in foreground; graphics omitted for drawing clarity



Existing Side Elevation 02 @1:100

0 1 5m

Scale Bar (metres)

No	Amendments	Prep	Date

L C A Architecture & Planning

Email: lx.chowdhury@gmail.com

Tel: 07563 952231

Project

203 Old Hall Lane
Manchester
M14 6HJ

Title

Existing Side Elevations

Job No. 2520 Drawing No. **PL07**

Amendment: Scale @A3: *as shown*

Status *Planning Submission*

Auth. CL Date. June 2025