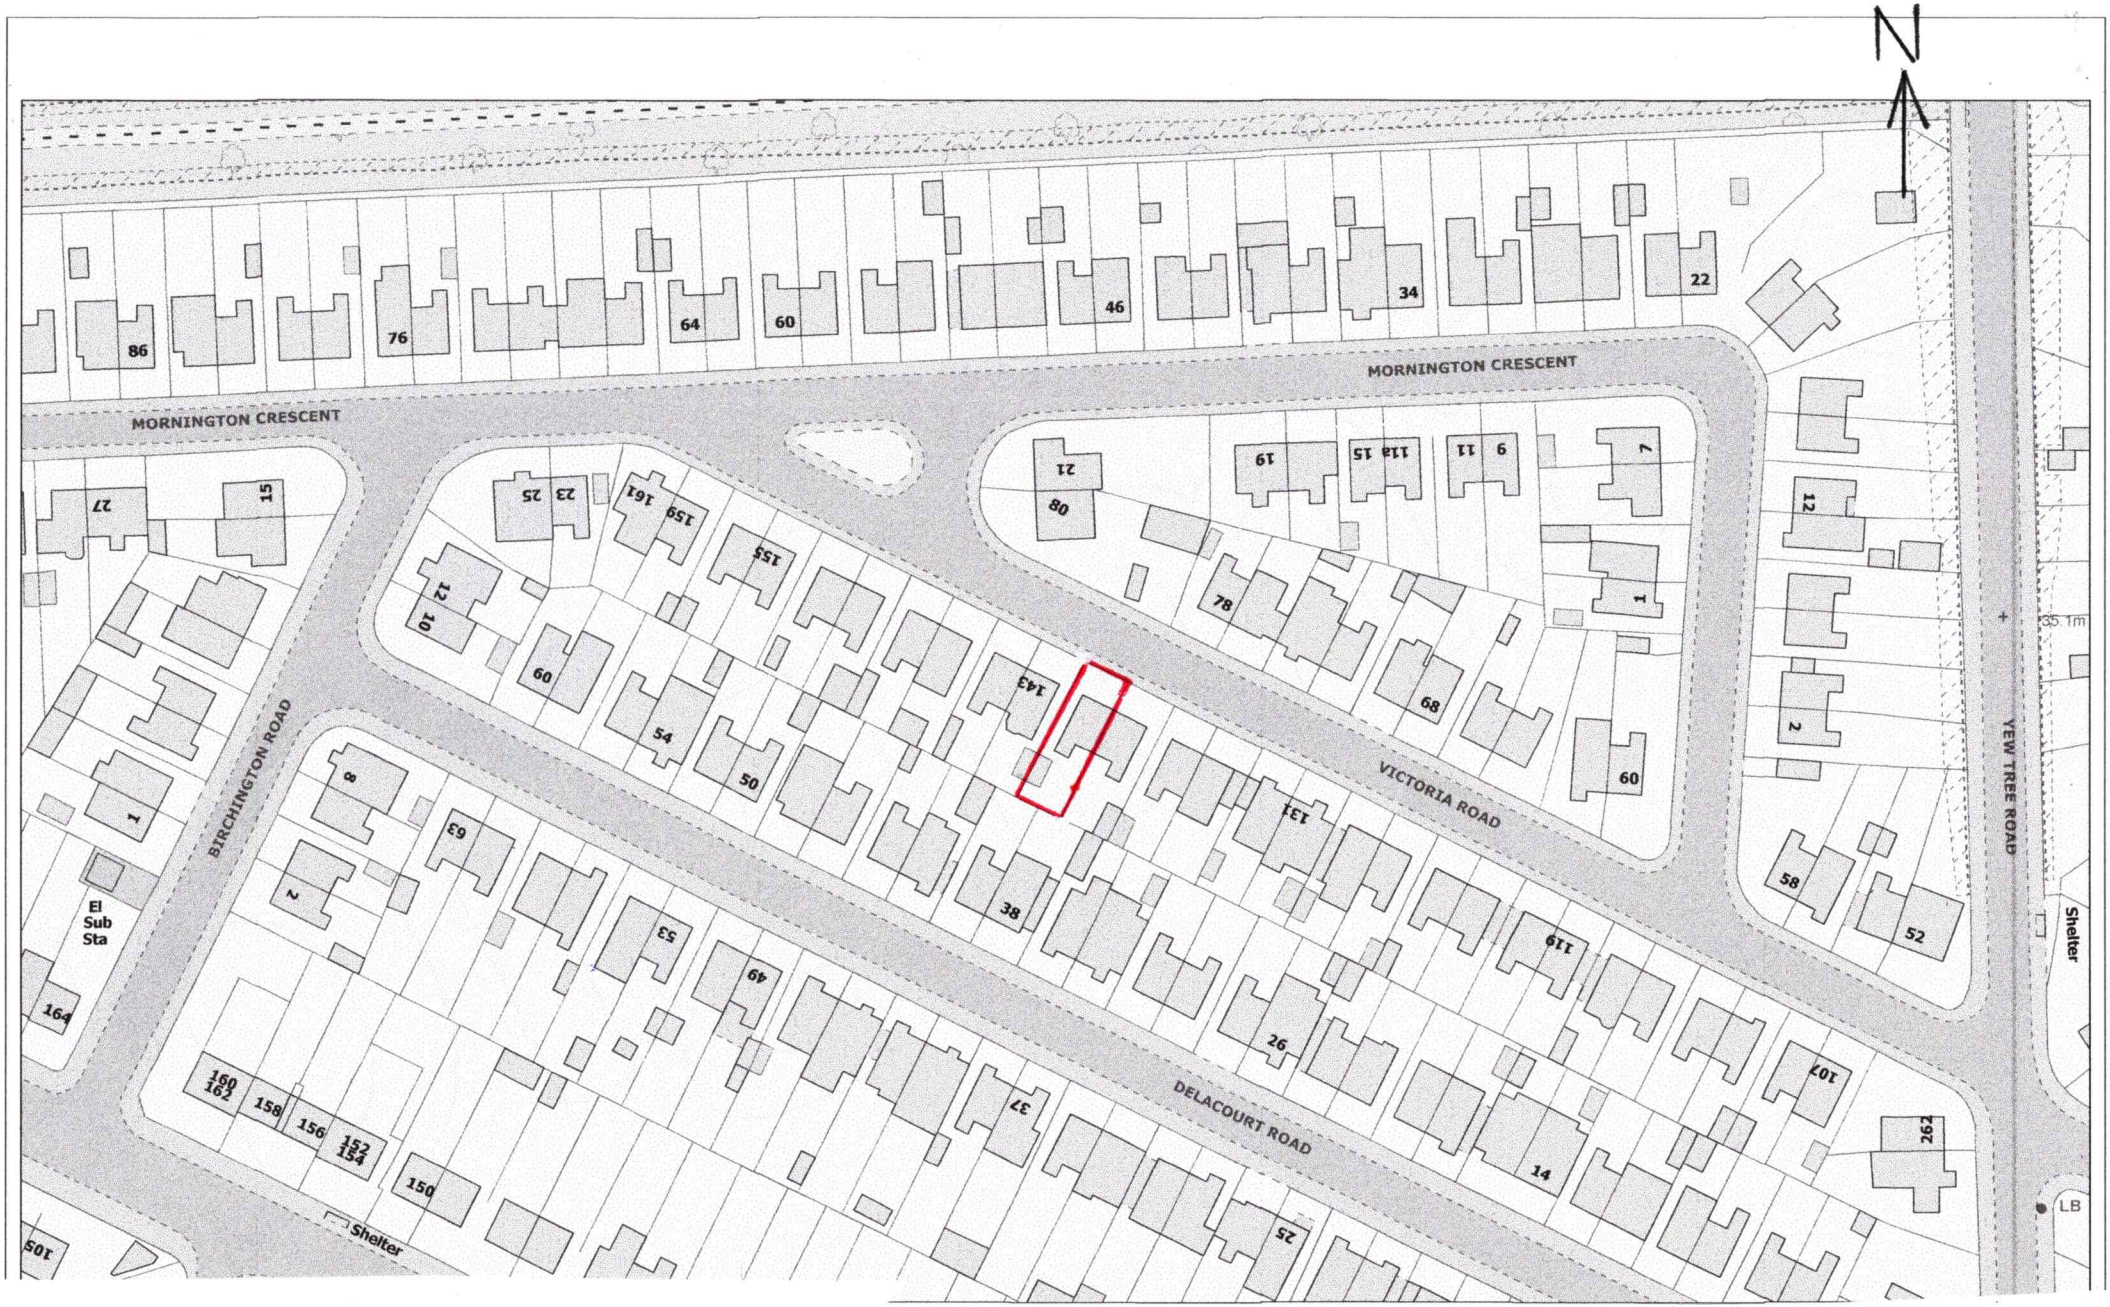

N
MORNINGTON CRESCENT
MORNINGTON CRESCENT
BIRCHINGTON ROAD
VICTORIA ROAD
DELACOURT ROAD
YEW TREE ROAD
El Sub Sta
Shelter
Shelter
LB
35.1m
Scale 1:1250
0 10 20 30 40 50 60 70 80 90 100 m