


AS EXISTING ELEVATION A

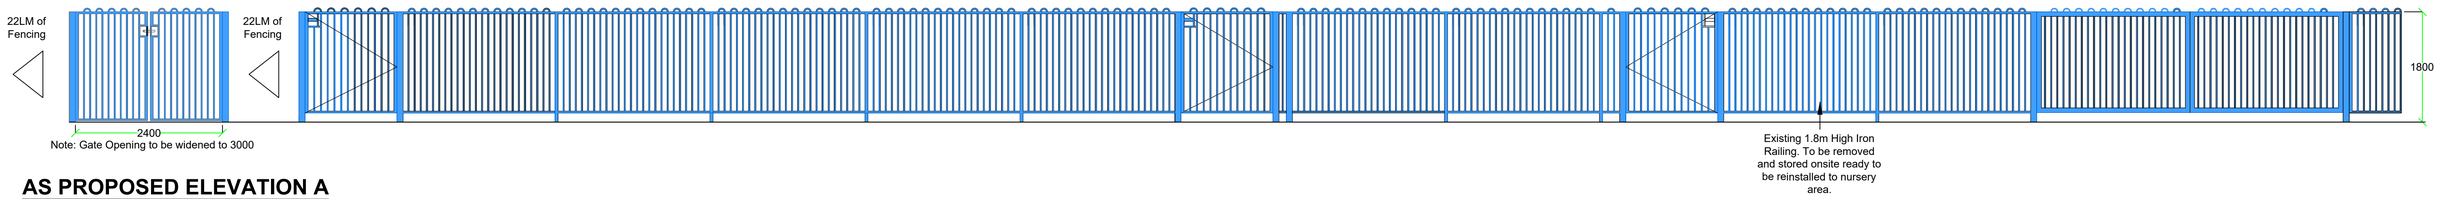


AS PROPOSED ELEVATION A

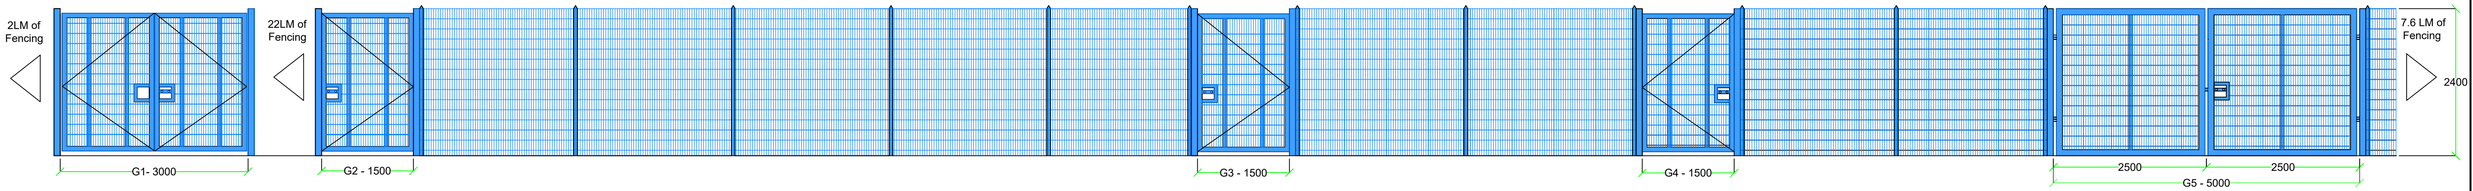

AS EXISTING ELEVATION B

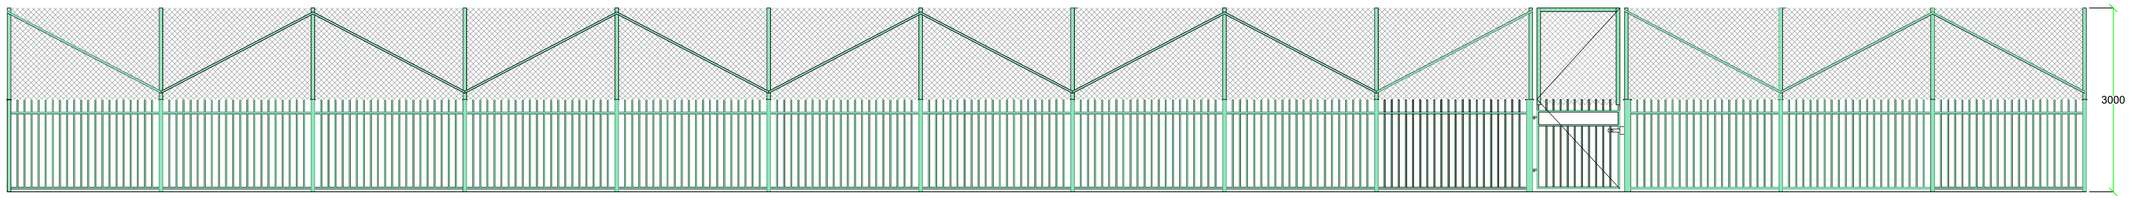


AS PROPOSED ELEVATION B

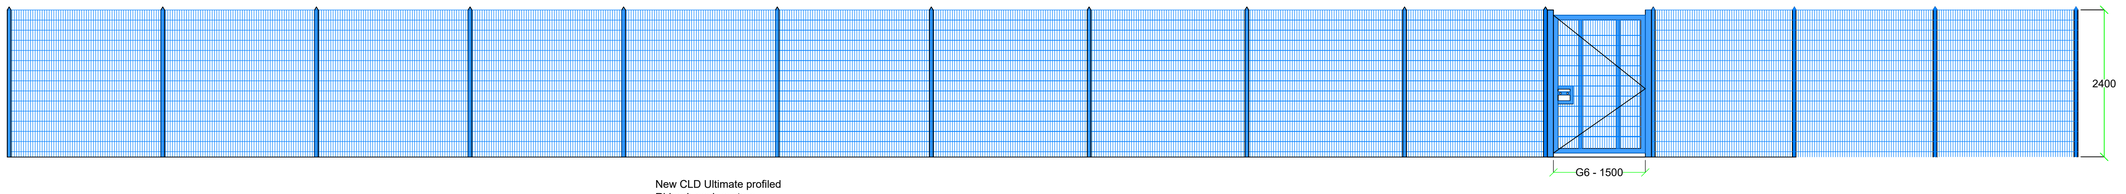


New CLD Ultimate profiled Ridged mesh system

AS EXISTING ELEVATION C

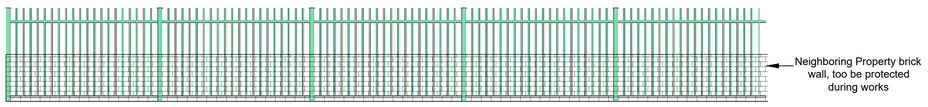


AS EXISTING ELEVATION D


Note: Existing railing to rear of Allotment to be retained

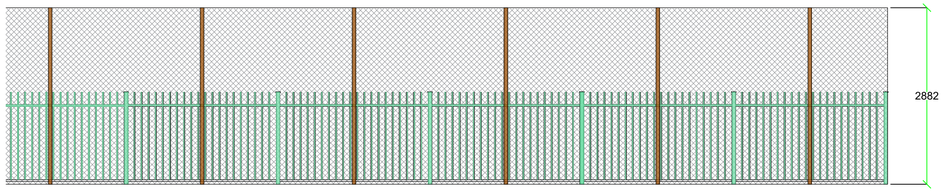

AS PROPOSED ELEVATION C

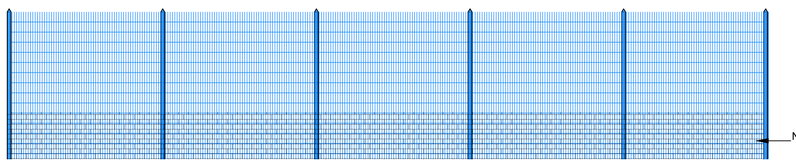

AS PROPOSED ELEVATION D

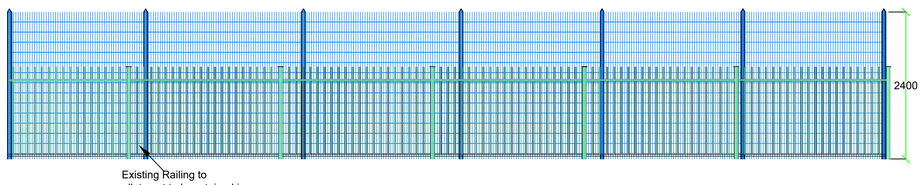

REVISION	DESCRIPTION	DATE
--	TENDER	APRIL 26

SCALE		SIGNATURE	DATE
1:50	DRAWN	MC	APRIL 26
ORIGINAL SIZE A1	CHECKED	MB	APRIL 26
	APPROVED	MB	APRIL 26

This drawing is copyright and may not be reproduced or made use of unless expressly agreed by M Bradbury Consulting Ltd

CLIENT

The Board of Governors
St James Primary School
Cromwell Range
Manchester
M14 6HW

PROJECT

SAFEGUARDING WORKS

Bradbury CONSULTING CHARTERED SURVEYORS
Unit 2, The Brickworks, Adlington, Macclesfield SK10 4NL
WEB: www.bradbury-consulting.co.uk TEL: 01625 522 209

TITLE

Existing and Proposed Elevations

JOB NUMBER

2025.088

DRAWING NUMBER

2025.088.003