
FOR FRONT WALL - SEE DWG 6488 1A

PARKING BAYS IN POROUS TARMAC by Tarmac Ltd.

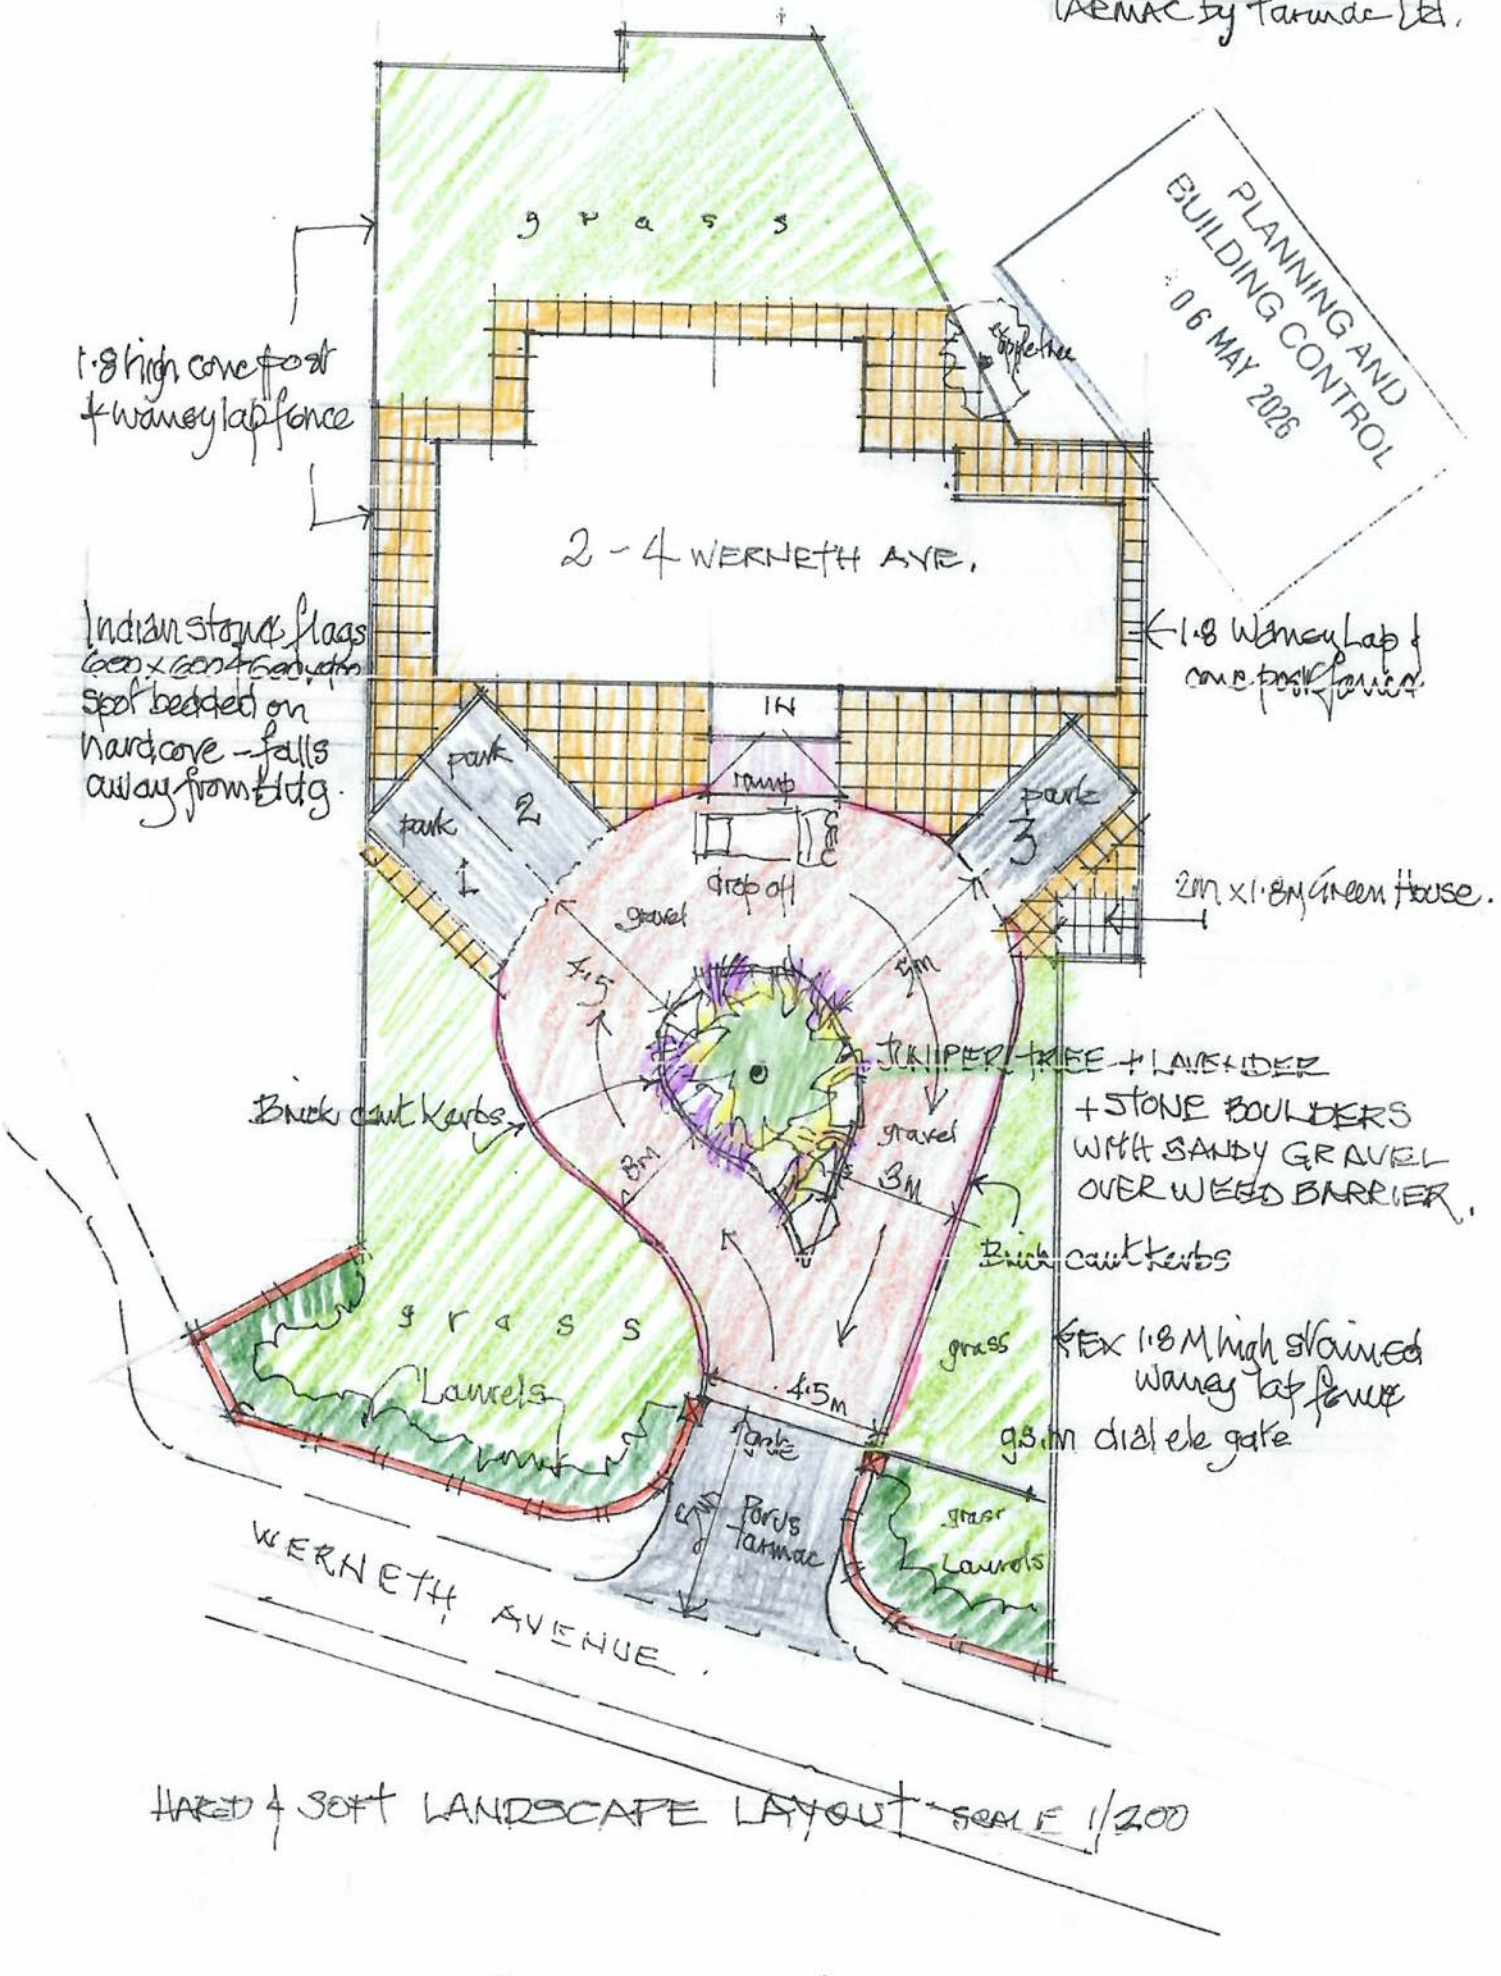

HARD & SOFT LANDSCAPE LAYOUT SCALE 1/200

DAVENPORT & FLINN LTD. HYDE. 6488:3