

FARRELL & CLARK LLP ©
Do not scale from this drawing

Rev.	Description	Date	By
P.01	Preliminary Issue	26/04/24	SC

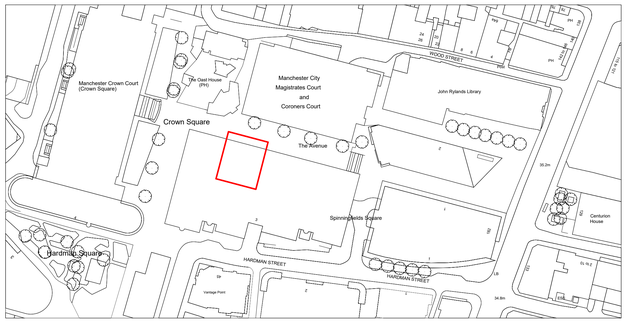

Site Location Plan
1 : 1250

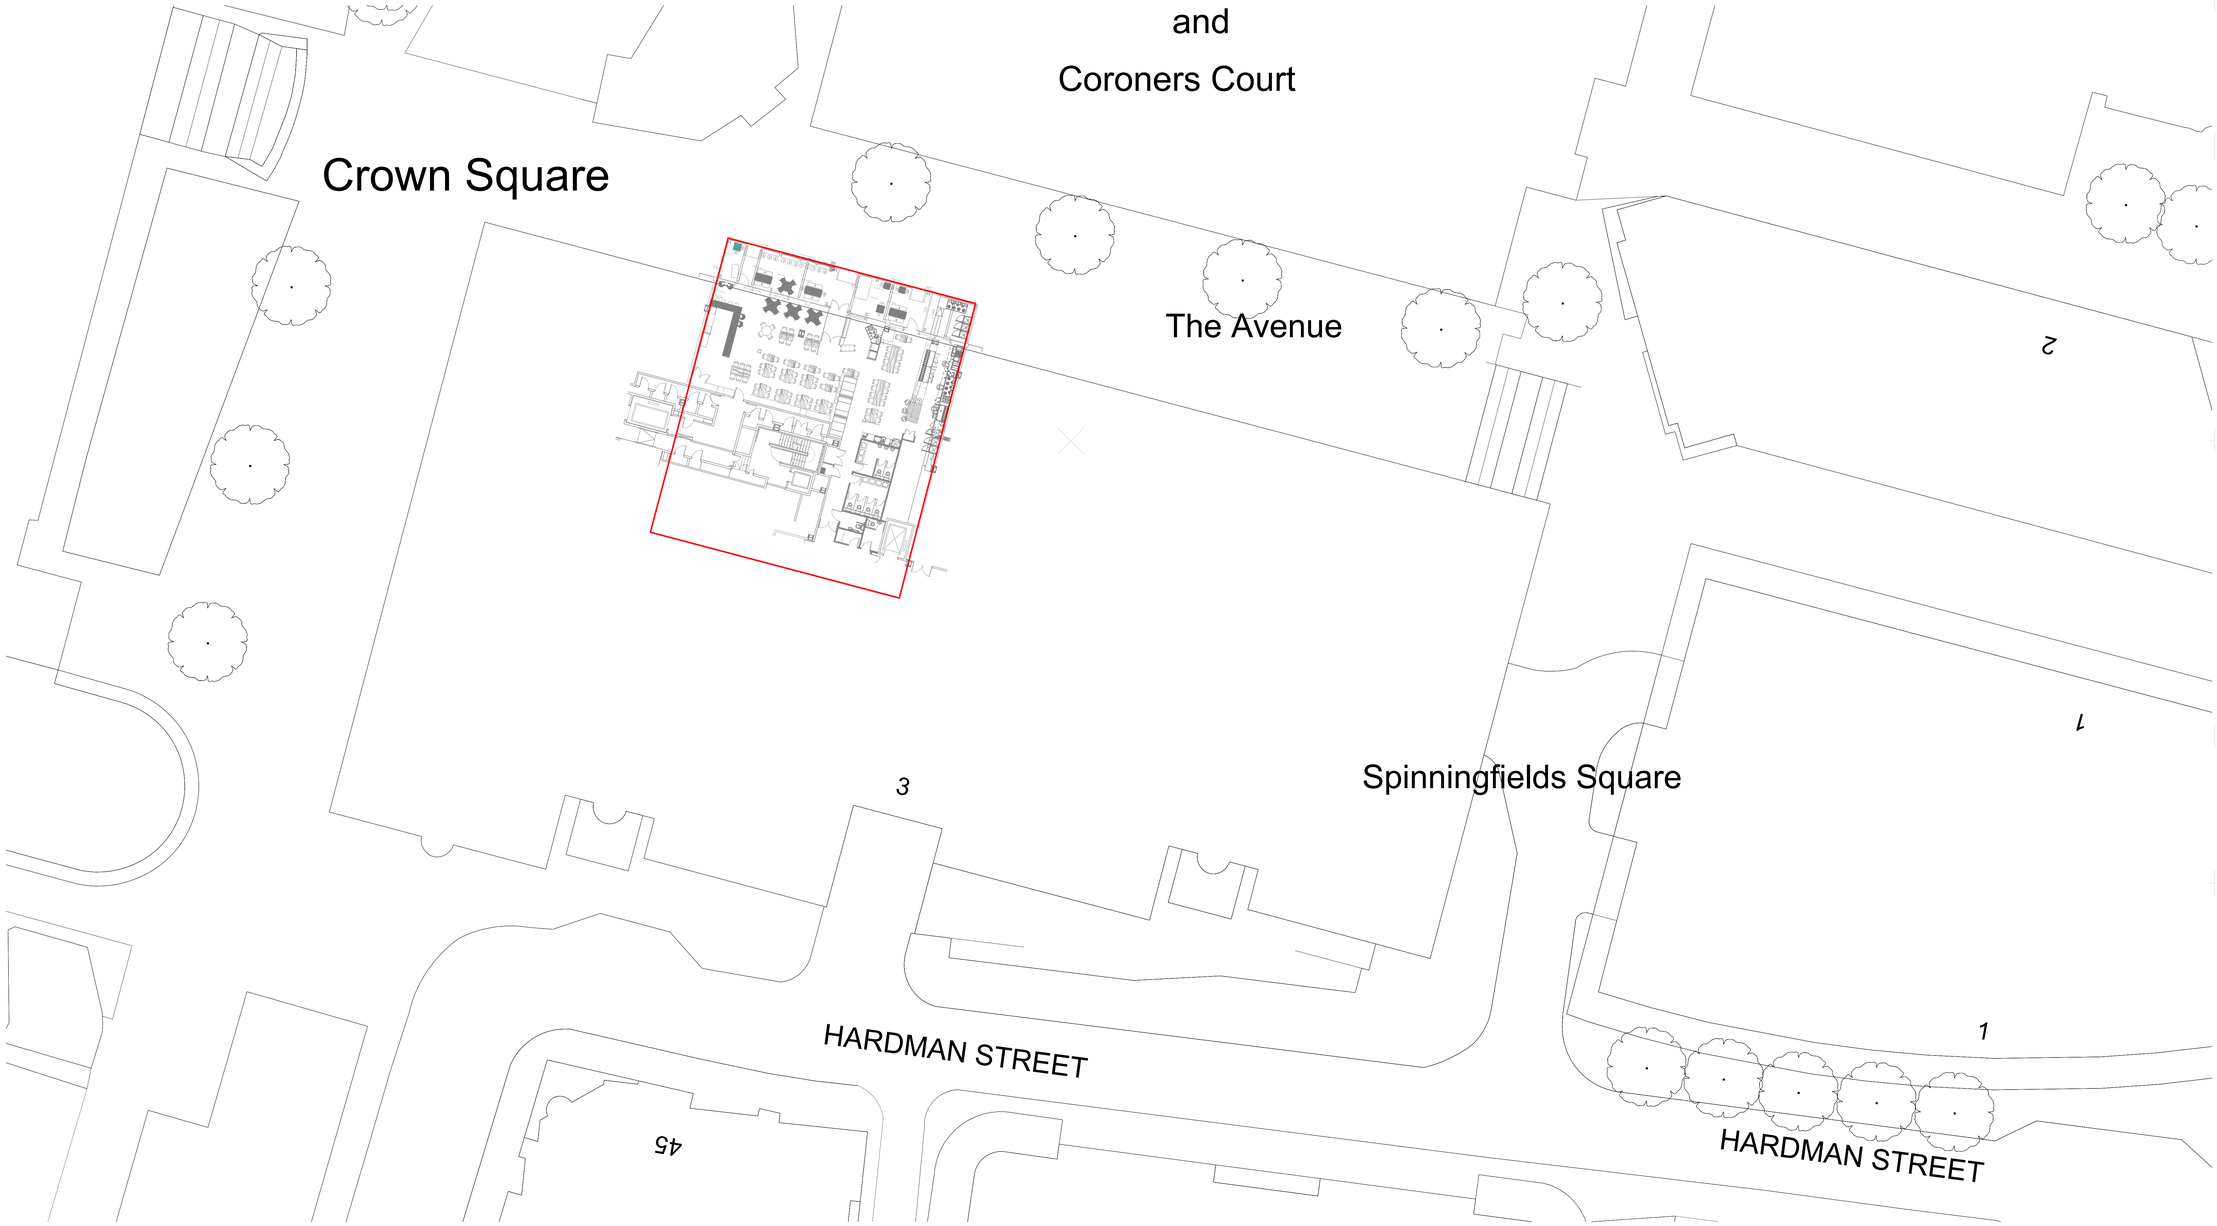

Site Block Plan
1:200

0 12.5 25 37.5 50 62.5m
Scale 1:1250

0 2 4 6 8 10m
Scale 1:200

Farrell & Clark Architects
LEEDS
0113 259 0922
Leeds@farrellandclark.co.uk
LONDON
0207 580 9210
London@farrellandclark.co.uk
www.farrellandclark.co.uk

Status:	PLANNING		S2
Client:	DESIGN TONIC		
Project:	THAIKHUN, SPINNINGFIELDS, MANCHESTER		
Title:	Proposed Site Location Plan and Site Block Plan		
Drawn:	SC	Date:	April 2026
Check:	IW	Scale:	As indicated @A0

Information Name.:
PROJECT-ORIGINATOR-VOLUME-LEVEL-TYPE-ROLE
507004-FCA-FCA-00-DR-A-
NUMBER 004
Rev: P.01