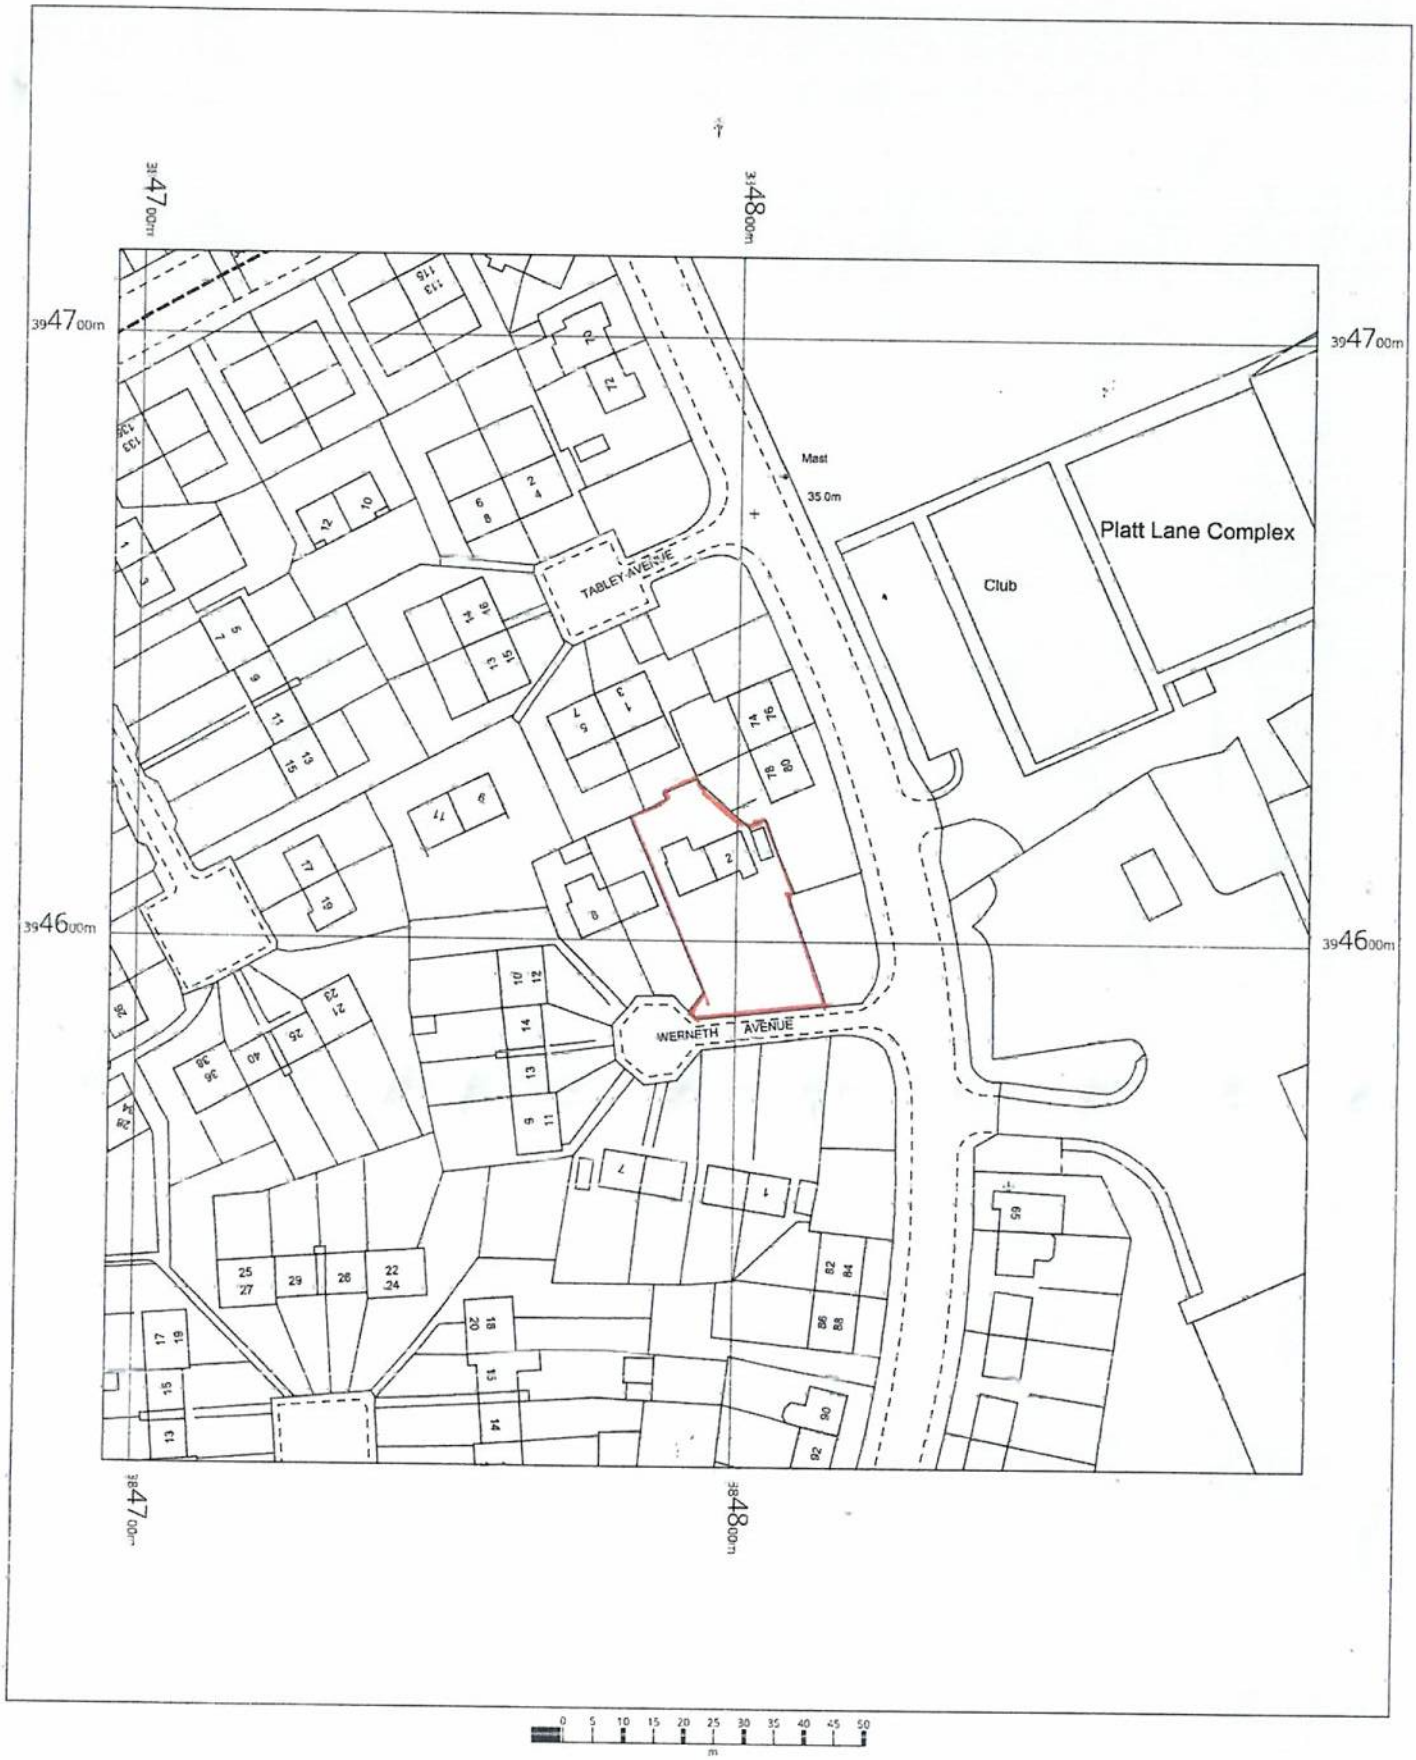


2-4 WERNETH AVENUE
MANCHESTER
M14 7BF

OS MasterMap 1250/2500/10000 scale
Thursday, December 7, 2023, ID: BW1-01139624
www.blackwellmapping.co.uk

1:1250 scale print at A4, Centre: 384796 E, 394613 N

©Crown Copyright Ordnance Survey. Licence no. 100041041

N

BLACKWELL'S
www.blackwellmapping.co.uk
TEL: 0114 268 7658
maps.sheffield@blackwell.co.uk