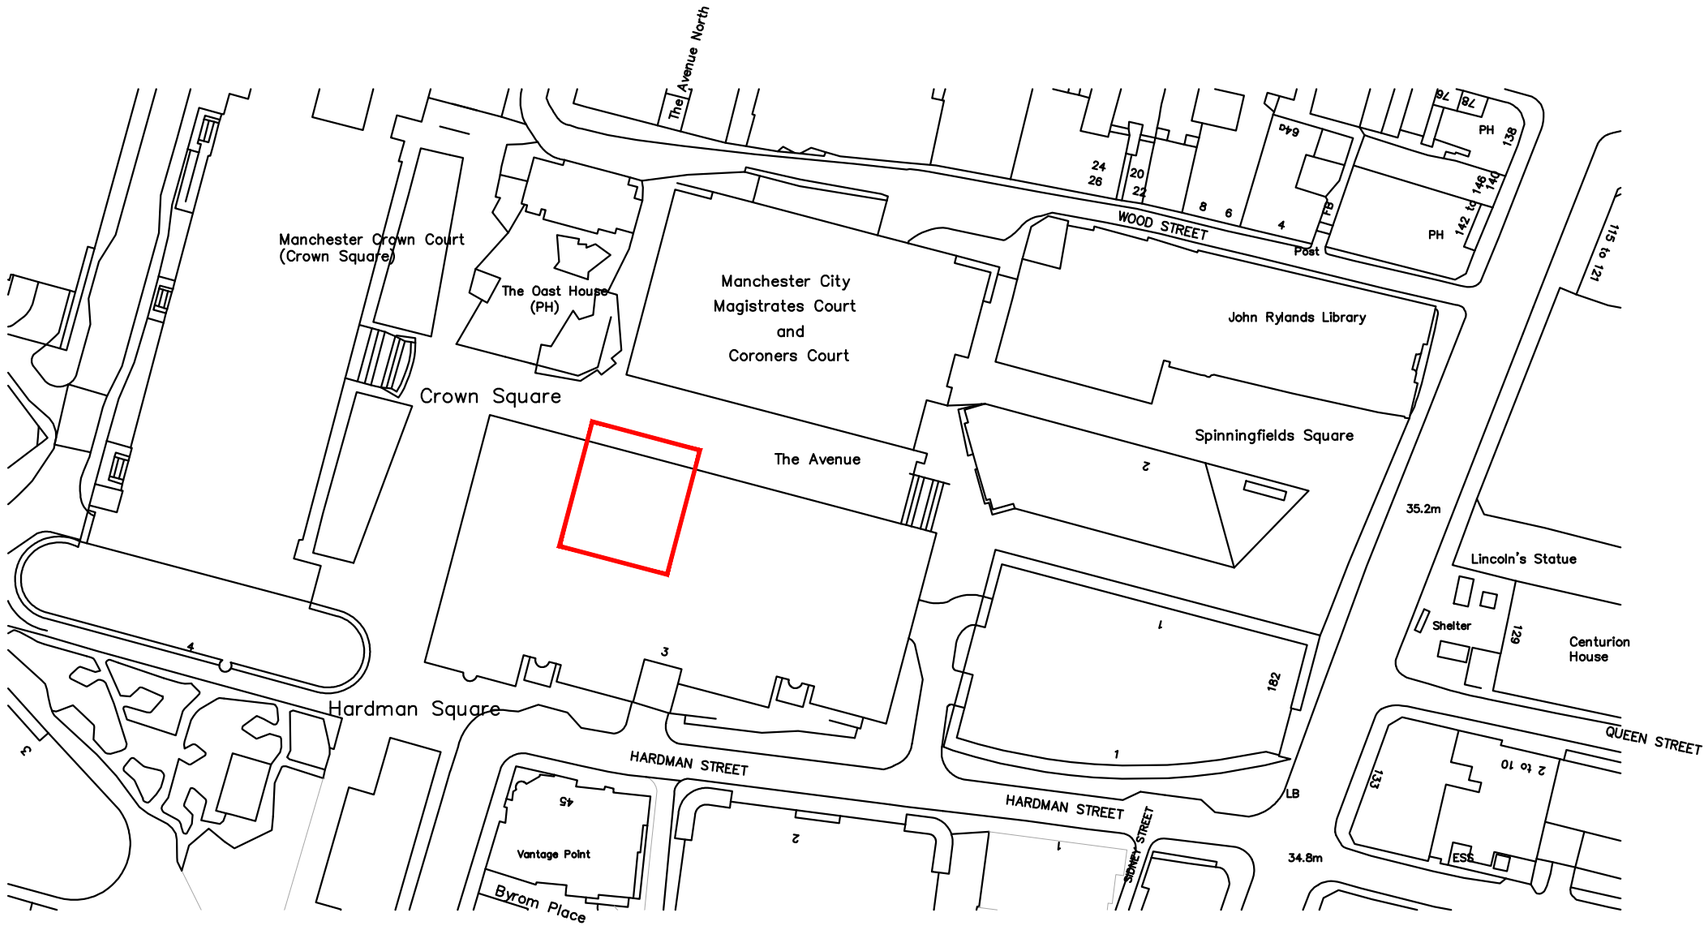


0 10 20 30 40 50 60m

Scale 1:1250

FARRELL & CLARK LLP ©
Do not scale this drawing
C.A.D Ref. - 507004-FCA-ZZ-XX-DR-A-0700-S4-P01 - Site Location Plan.dwg

Rev	Description	Date	By
P01	Issued for Planning	27.03.26	IW

Construction Design Management Regulations 2015

Status: **PLANNING**

Client: **Studio 93**

Project: **Thaikhun, Spinningfields Manchester**

Title: **Site Location Plan**

Drawing No.:	Rev.:
507004-FCA-ZZ-XX-DR-A-0700	**P01**

Scale:	**1:1250@A3**	Date:	**March 2026**
Drawn:	**CS**	Check:	**IW**

Farrell & Clark Architects

Leeds
0113 259 0922
leeds@farrellandclark.co.uk

London
020 7580 9210
london@farrellandclark.co.uk

www.farrellandclark.co.uk