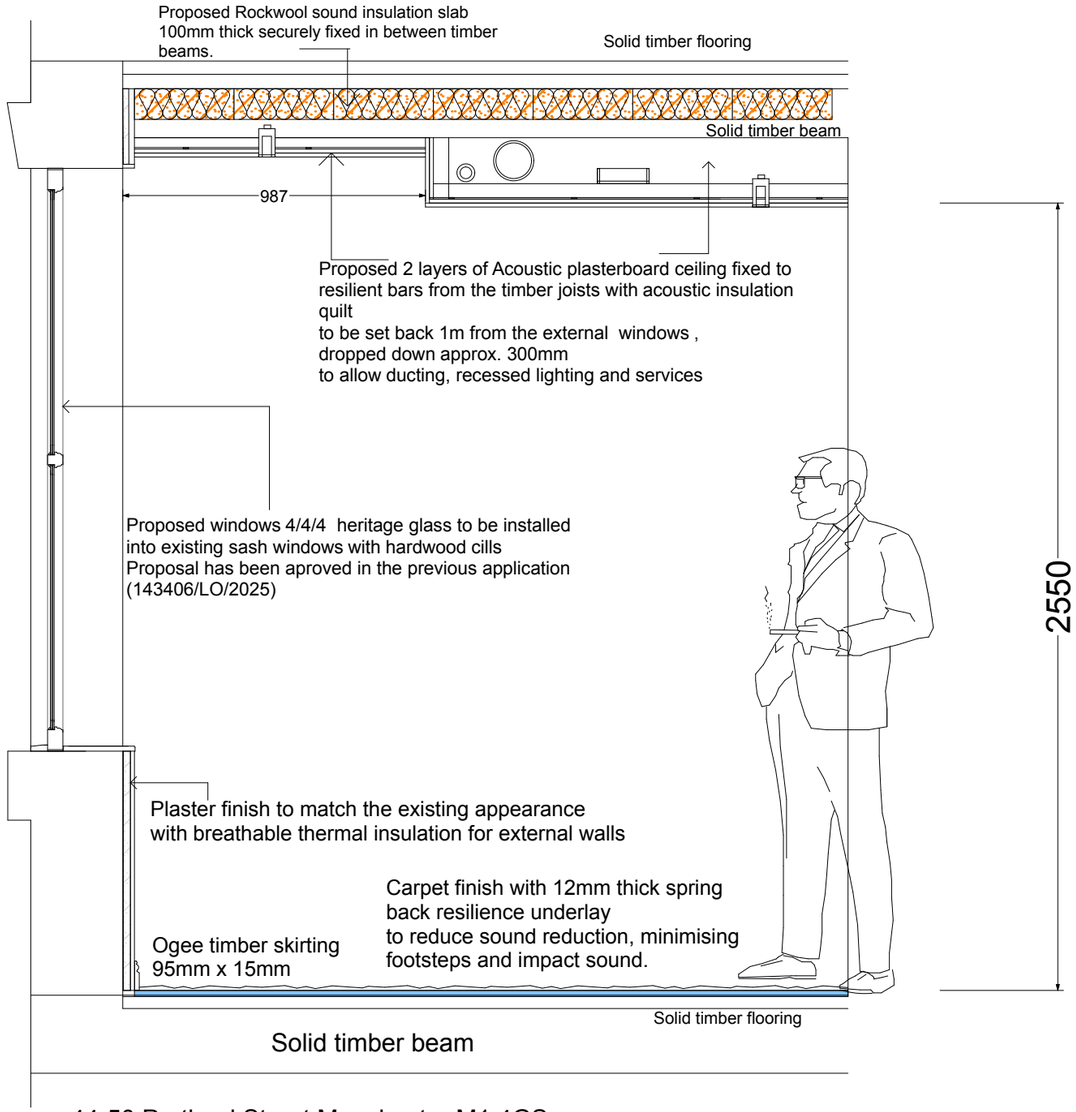

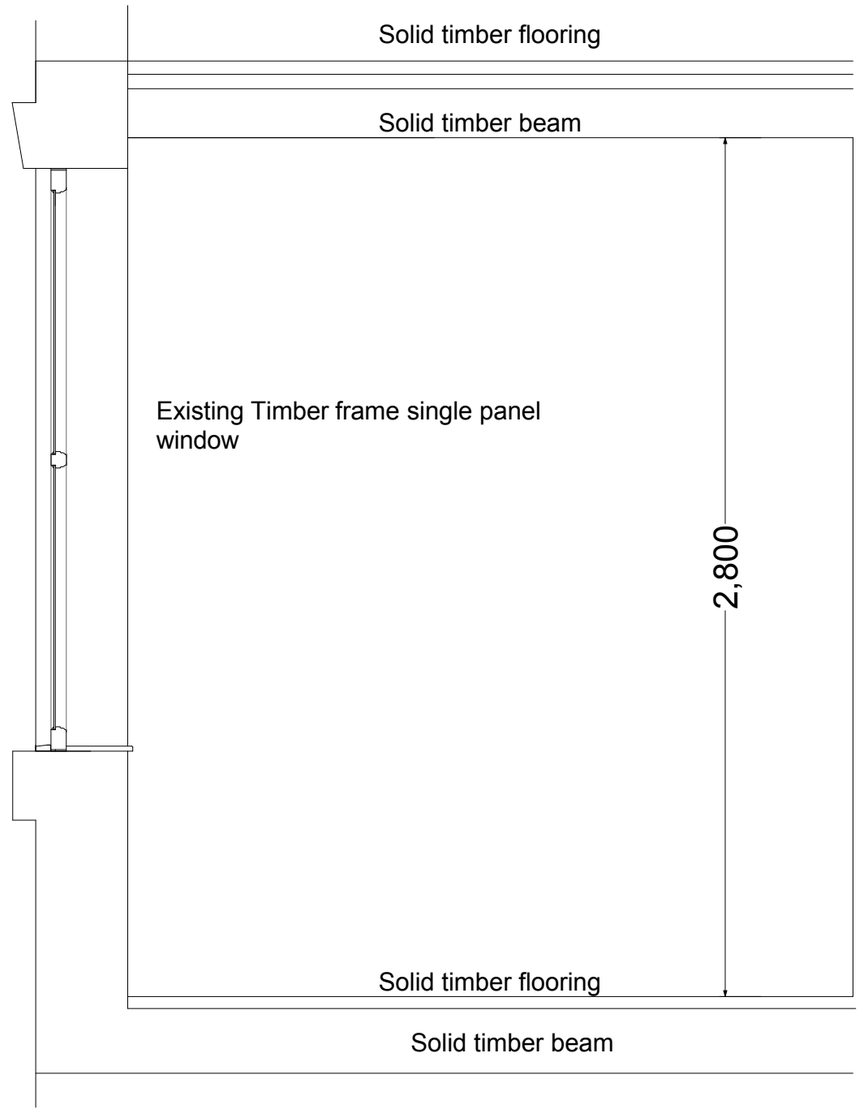

44-50 Portland Street Manchester M1 4GS

Typical Section Proposed

Typical Section Existing

Drawing no;50 scale 1:20

0 1m 2m 5m

A3 size paper for 1:50