

NOTES


- All dimensions and levels are to be checked on site.
- Any discrepancies are to be reported to the architect before any work commences
- Whilst information on this sheet is issued to scale, scaling directly from this drawing may result in inaccuracies. For precise measurements, refer to the stated dimensions or contact the Architect
- This drawing shall not be reproduced without express written permission from AEW.
- Title overlay drawings and ownership boundaries are produced using all reasonable endeavors. AEW cannot be responsible for the accuracy or scale discrepancy of base plans supplied to them.
- All works are to be undertaken in accordance with Building Regulations and the latest British Standards.
- All proprietary materials and products are to be used strictly in accordance with the manufacturers recommendations.

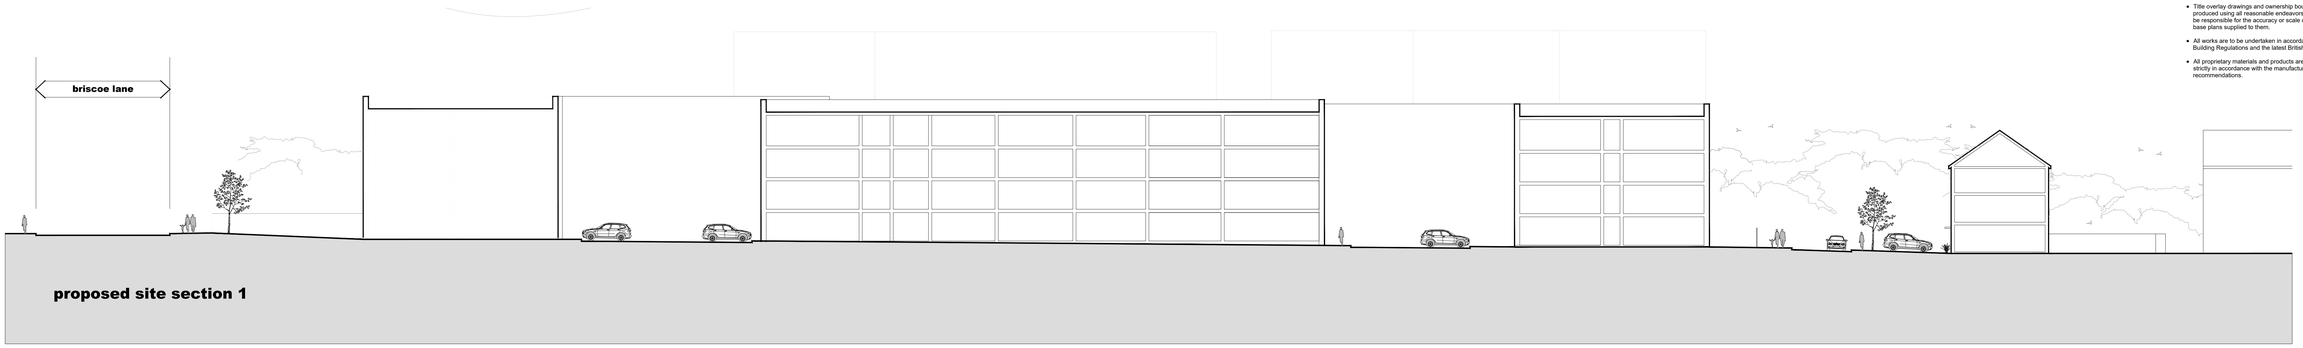


proposed site section 1

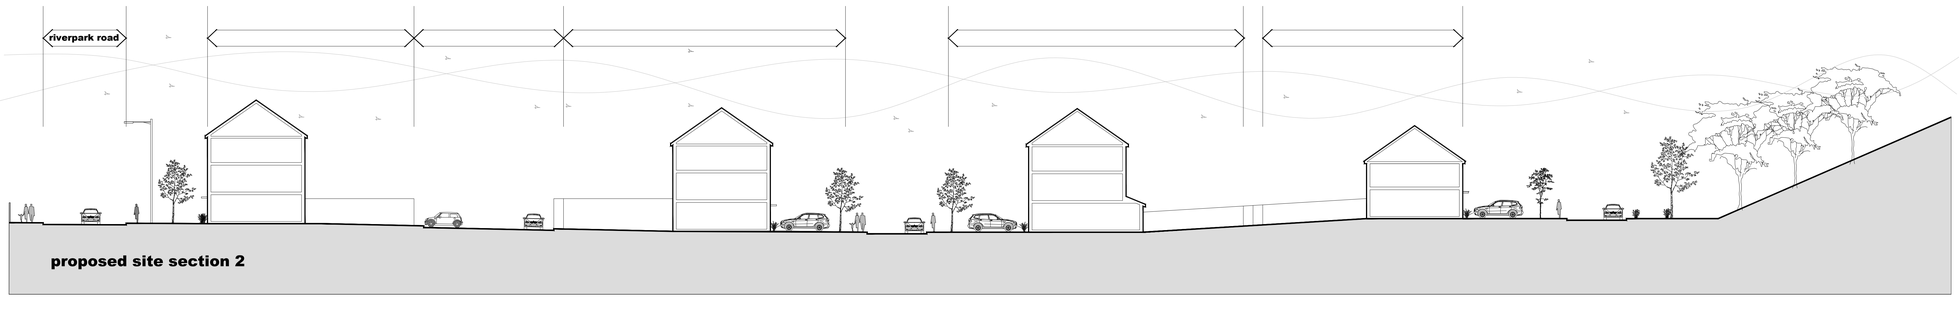

proposed site section 2

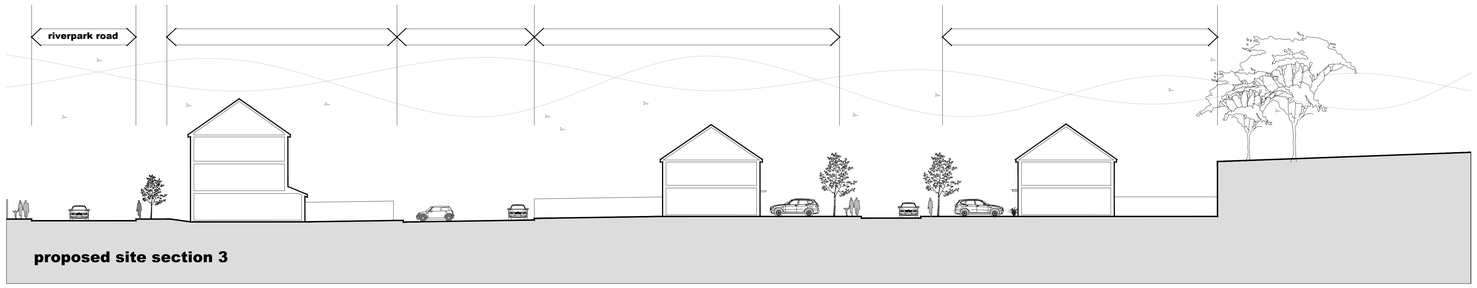

proposed site section 3

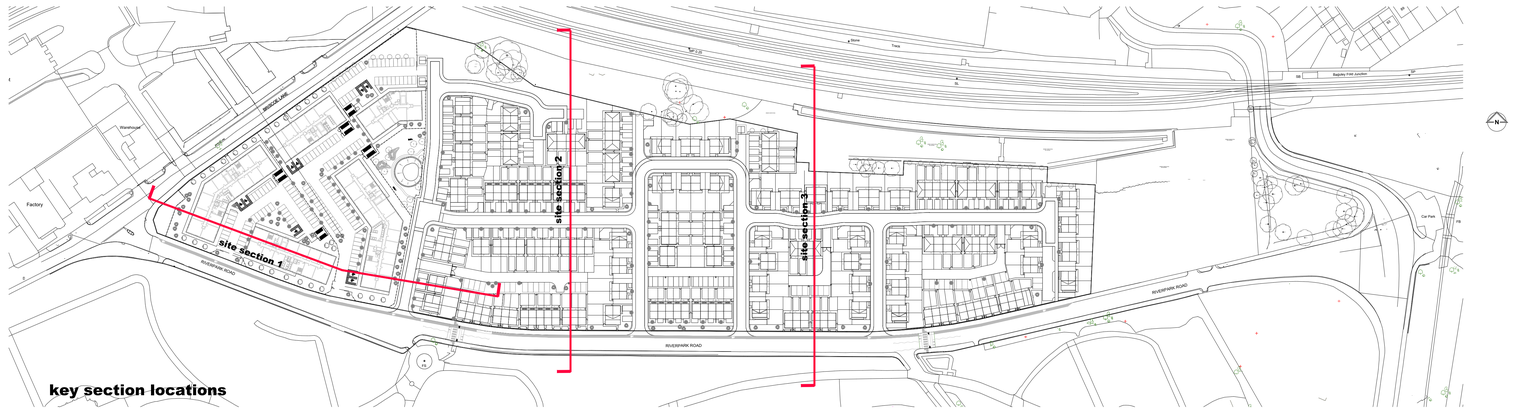

key section locations

0 2 4 6 8 10m

Scale 1:200

P01	04/04/25	MM	MM
planning issue			
REV	Date	Drawn by: -	Checked by: -
Status	Purpose of Issue		
S2	For Information		

drawing stage: **planning**

client: **Kellen Homes**

project: **Riverpark Road, Manchester**

drawing title: **Proposed Site Sections**

date 03/04/25 drawn MM

scale@A0 1:200 checked MM

aew architects
0161 247 1370
www.aewarchitects.com

Job No. **14372-AEW-XX-XX-DR-A-0536**

Rev **P01**