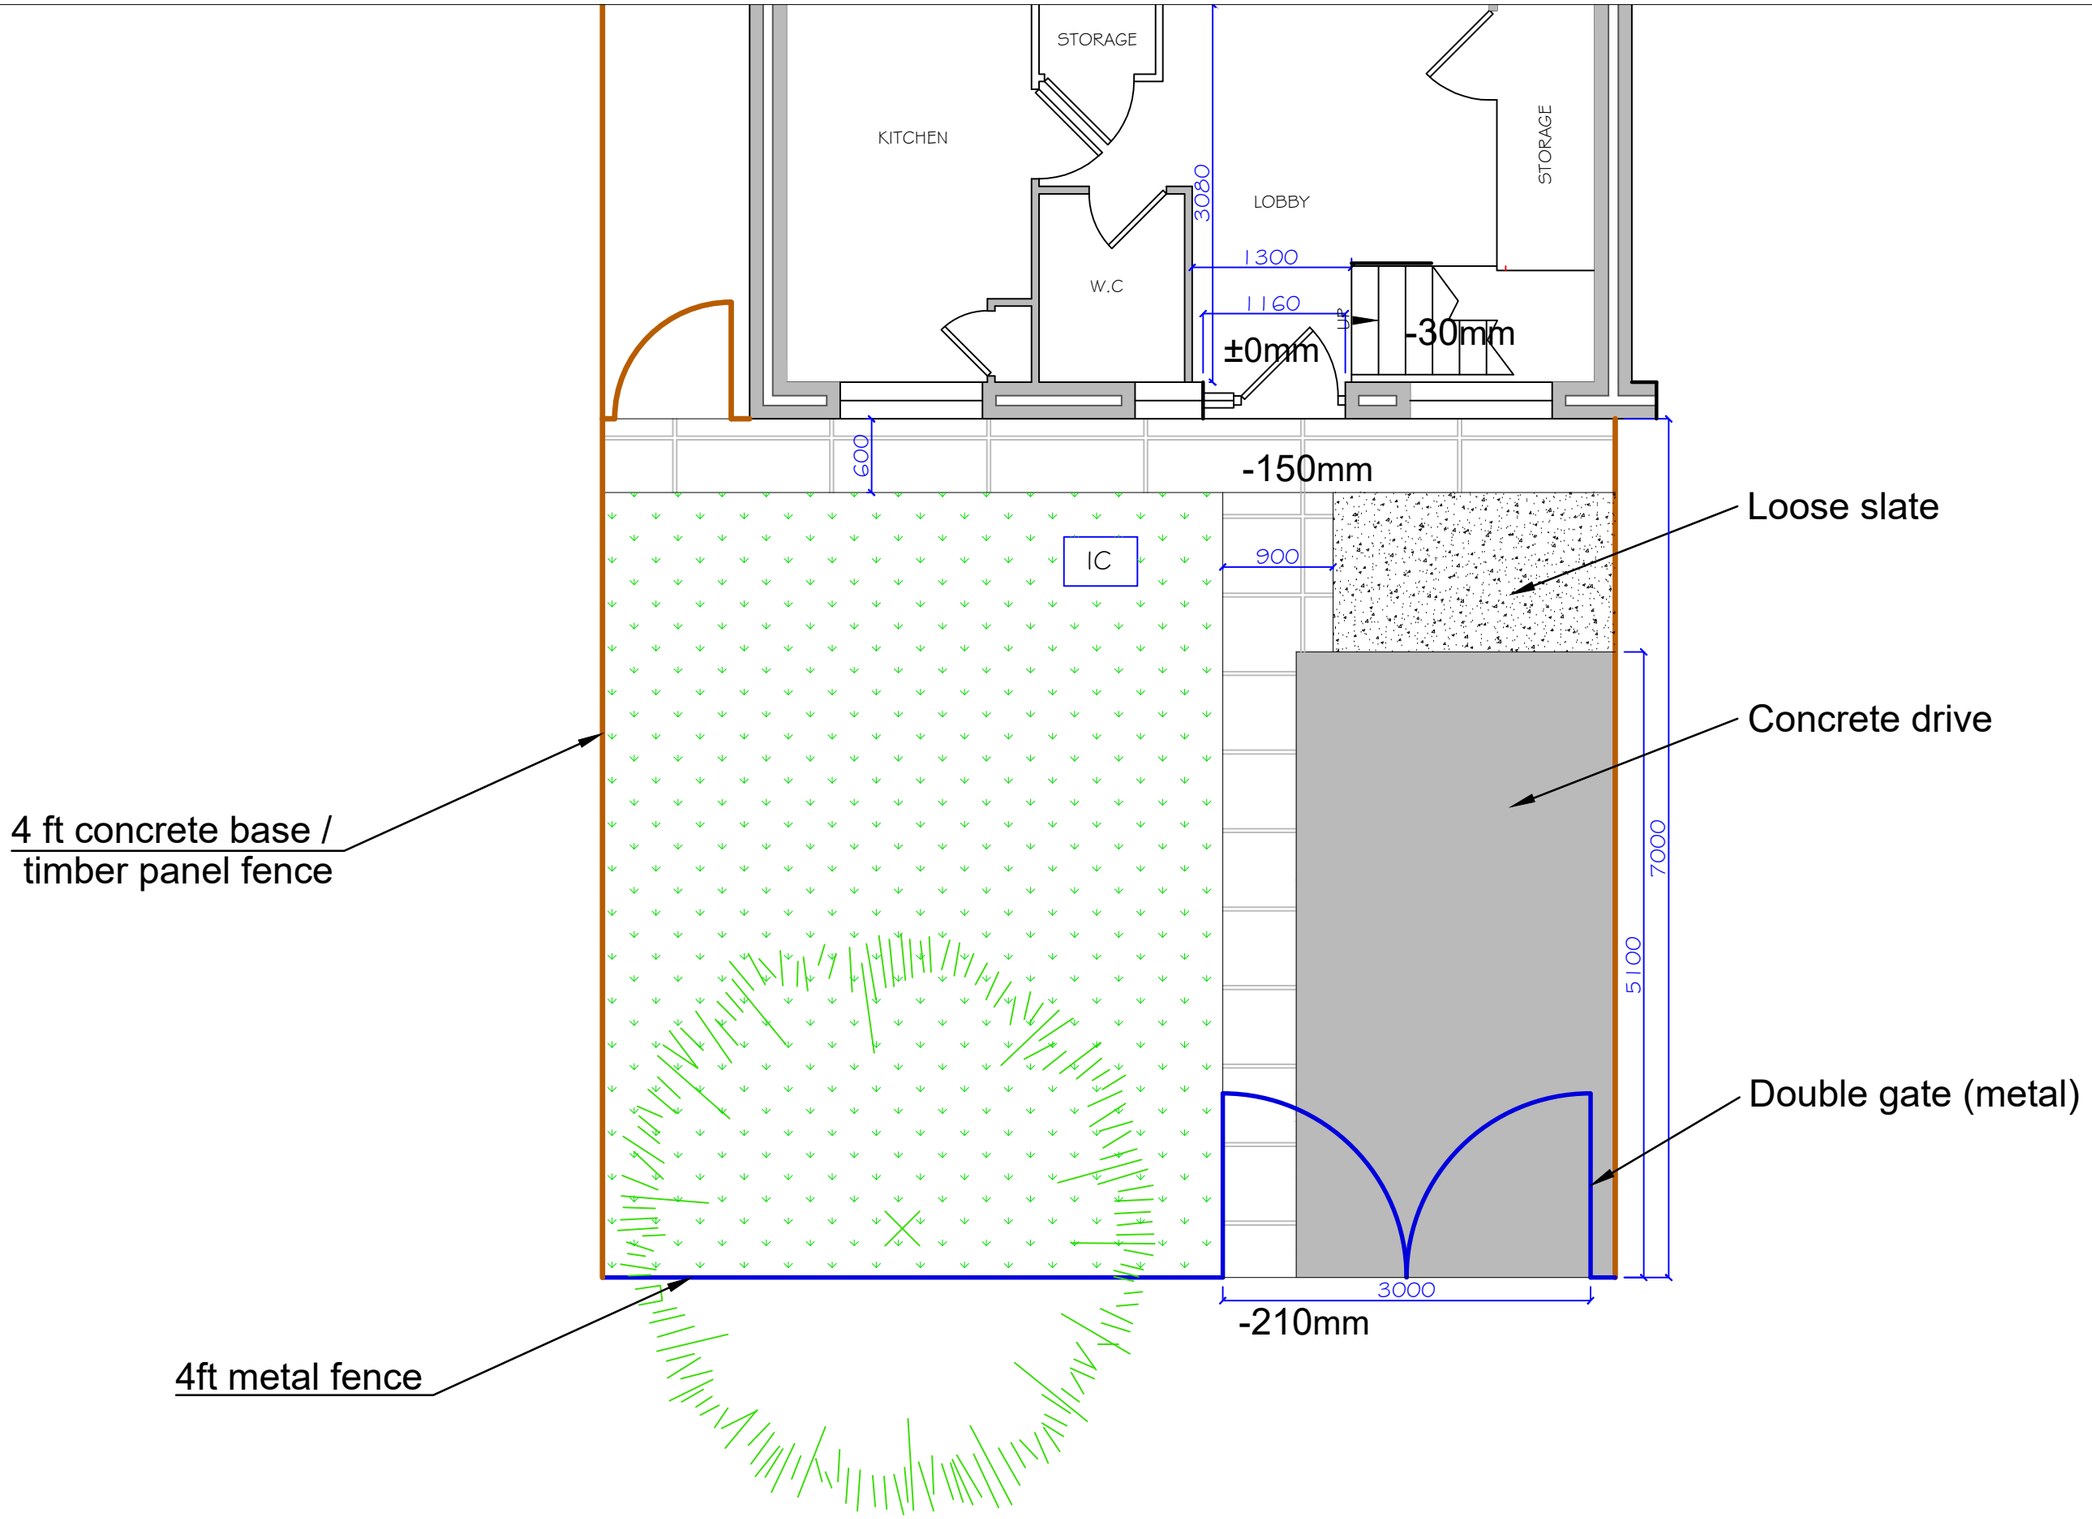


Manchester **E**quipment and **A**daptation **P**artnership Philips Park Road Beswick Manchester, M11 3FU	Property Details: Ms Julie Burthom 32 Halliford Road, Moston, M40 5NG 07864 180195, 07925 978111, 0161 2021836	Drawing: Existing front drive / boundary plan Revision: -	Date: 07.05.2026 Paper size: A3 Scale: 1:50 Drawn by: SNe	Manchester Equipment & Adaptations Partnership