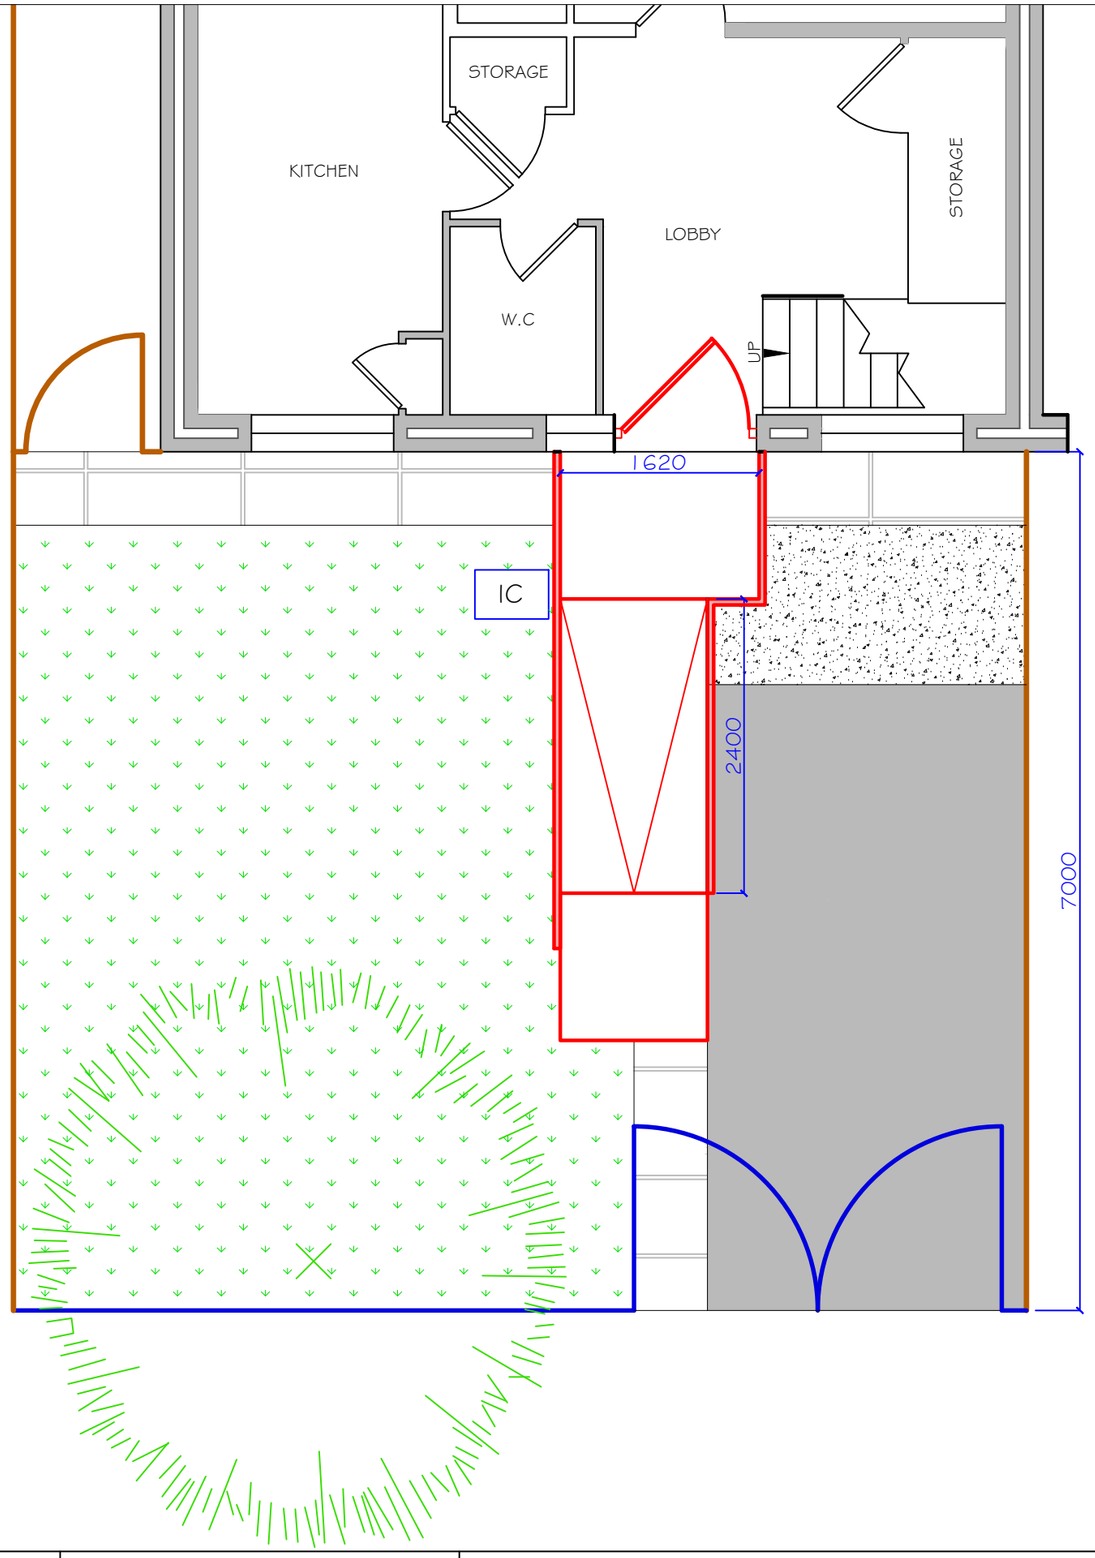



Proposed front ramp:

- Level difference approx. 200mm
- Ramp length 2400m
- Ramp gradient 1:12
- Ramp width 1200mm (between handrails)
- Top landing 1.62 x 1.2m
- Lower landing - 1.2 x 1.2m
- Railings painted black
- New low threshold door required.
- Subject to Planning Permission.

| | | | | |
|---|---|---|---|---|
| **M**anchester<br>**E**quipment and<br>**A**daptation<br>**P**artnership<br><br>Philips Park Road<br>Beswick<br>Manchester, M11 3FU | Property Details:<br><br>Ms Julie Burthom<br>32 Halliford Road,<br>Moston,<br>M40 5NG<br>07864 180195, 07925 978111,<br>0161 2021836 | Drawing:<br><br>Proposed ramp<br><br>Revision: - | Date: 07.05.2026<br>Paper size: A3<br>Scale: 1:50<br>Drawn by: SNe | MEAP Manchester Equipment & Adaptations Partnership |