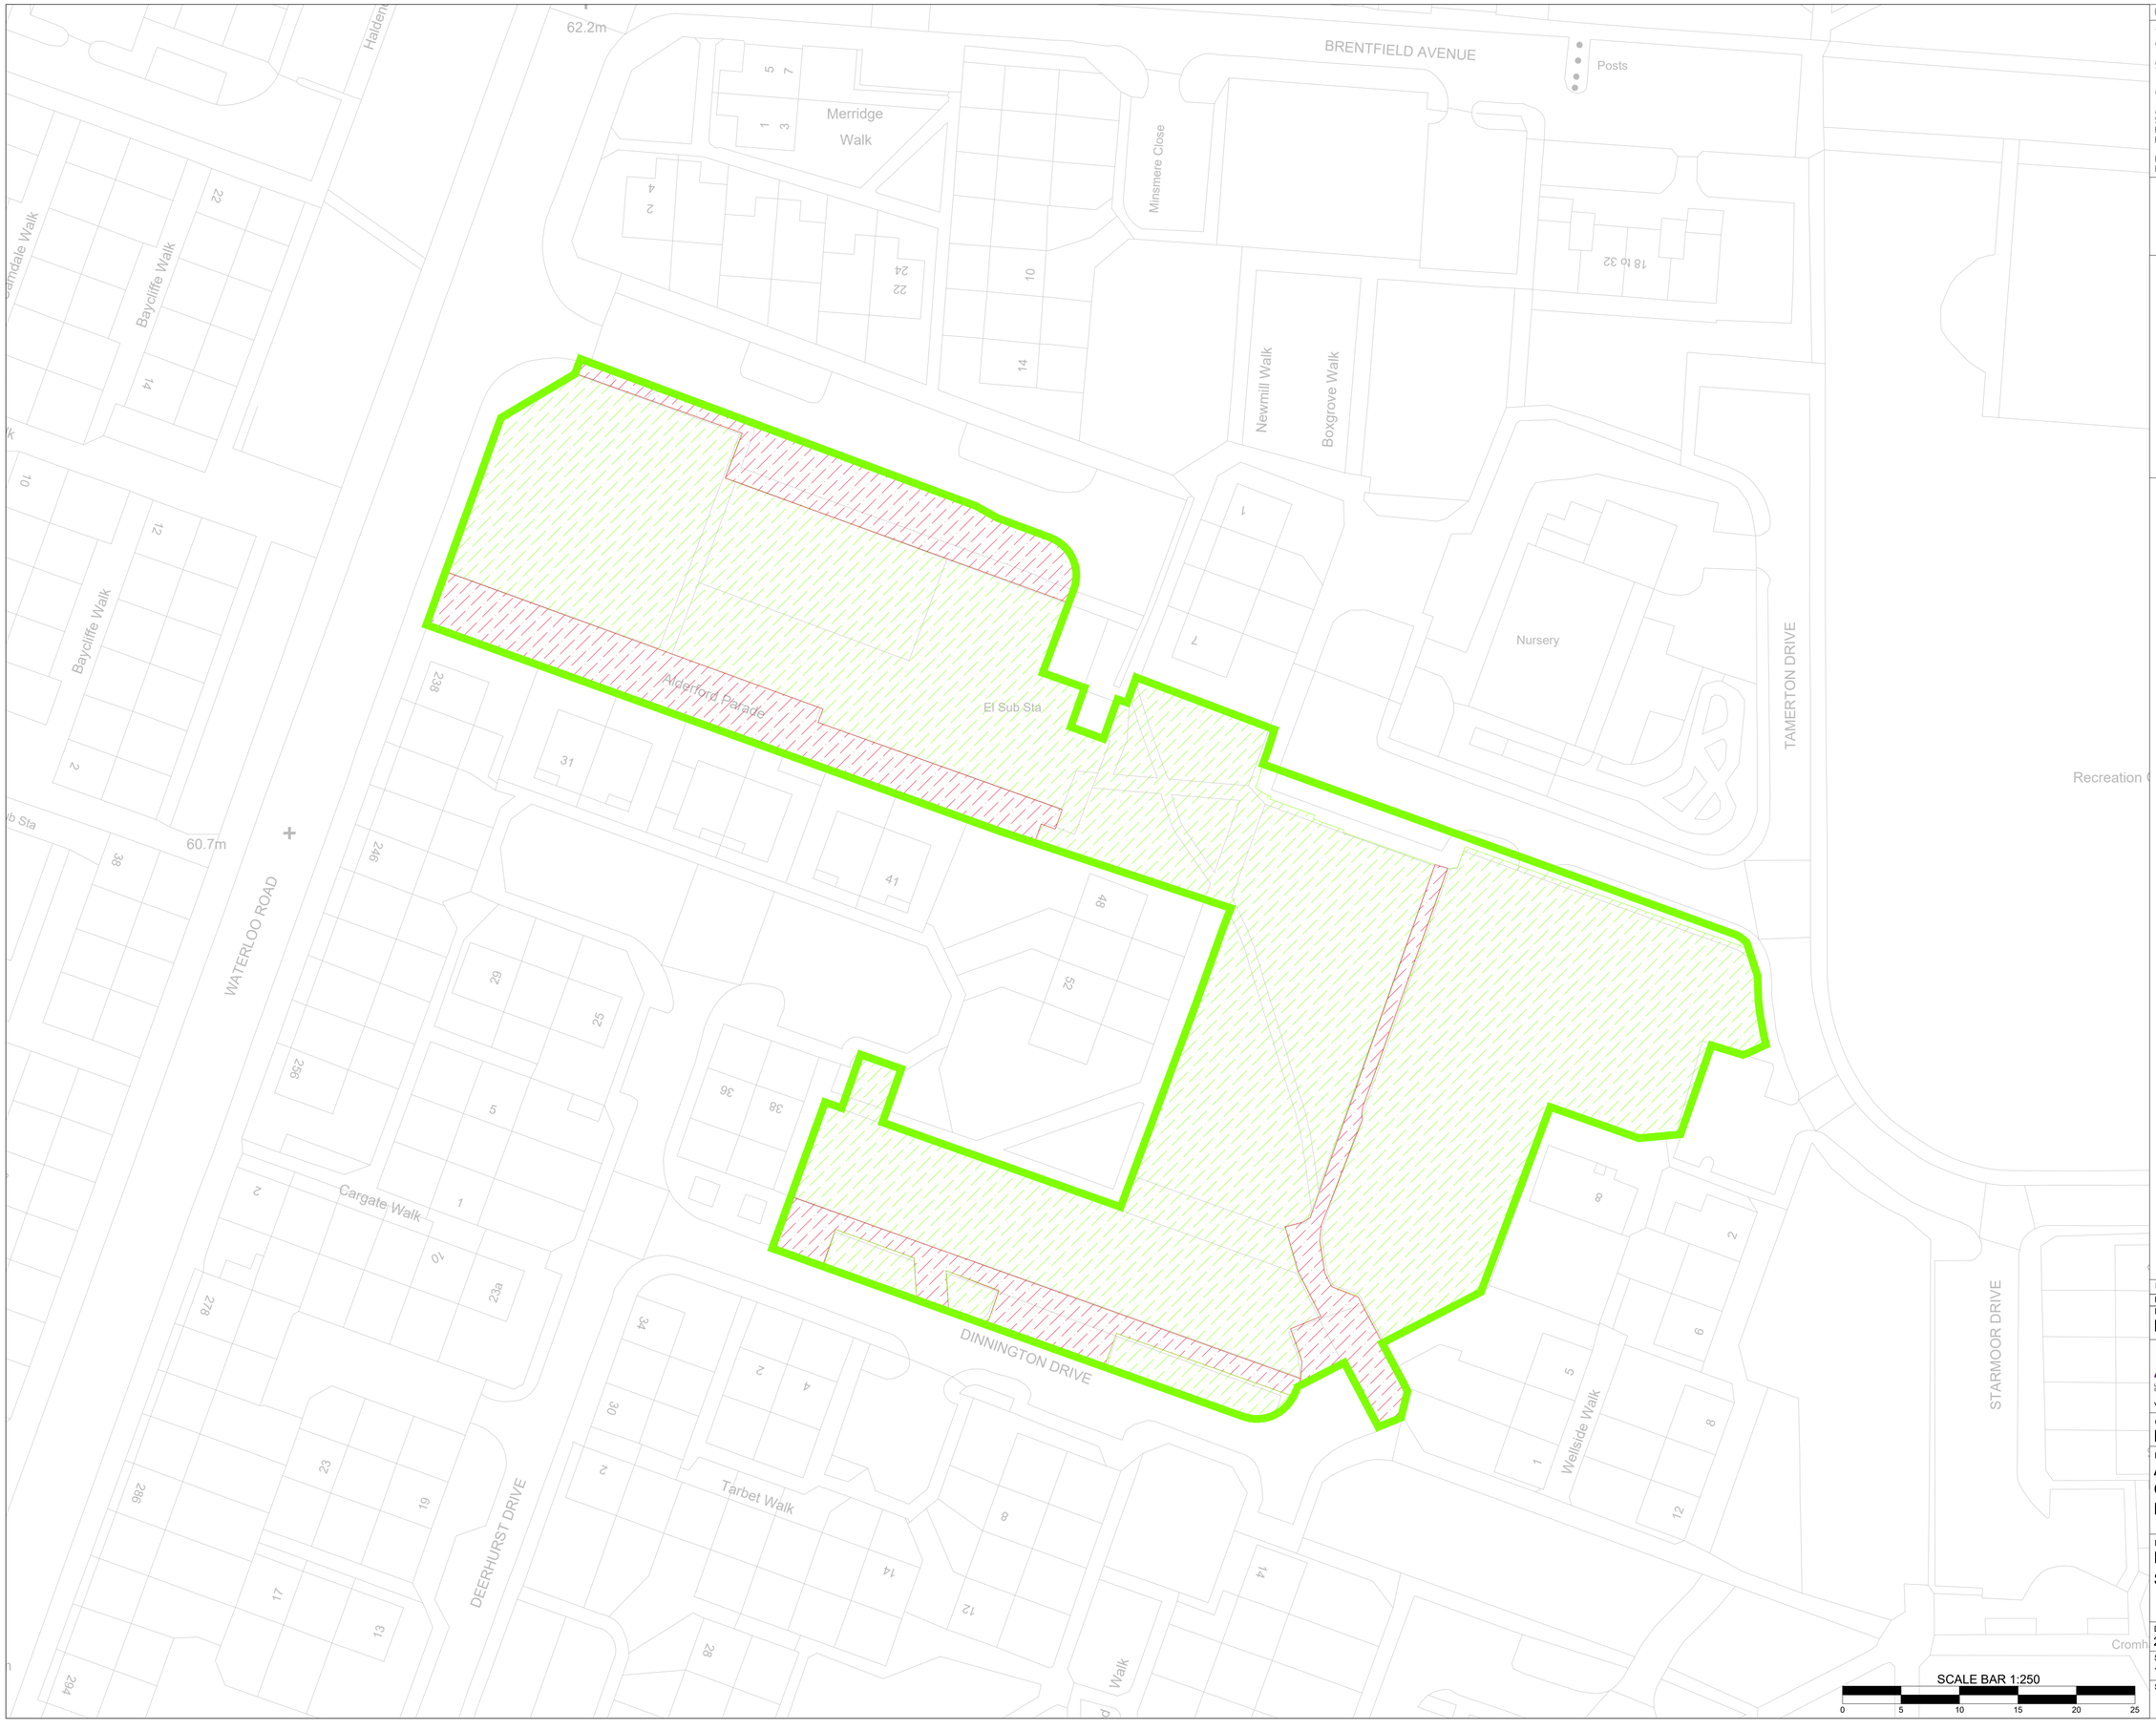



## General Notes

THIS DRAWING TO READ IN CONJUNCTION WITH ALL RELEVANT STRUCTURAL AND ARCHITECTURAL DRAWINGS AND SPECIFICATIONS.

ALL DIMENSIONS TO BE CHECKED ON SITE BY THE CONTRACTOR / FABRICATOR PRIOR TO COMMENCEMENT OF WORKS.

ALL DIMENSIONS ARE IN MILLIMETRES UNLESS STATED OTHERWISE.

ALL WORKS TO BE CARRIED OUT IN STRICT ACCORDANCE WITH THE ENGINEER'S SPECIFICATIONS, RELEVANT BRITISH STANDARDS, STATUTORY HEALTH AND SAFETY/C.D.M. REGULATIONS, RELEVANT CODES OF PRACTICE AND THE CURRENT EDITION OF THE BUILDING REGULATIONS.

FOR FINAL SETTING OUT INFORMATION RELATING TO GRID LINES AND WALL POSITIONS REFER TO THE ARCHITECT'S DRAWINGS.

SITE BOUNDARY

EXISTING AREAS :

PERMEABLE:
LANDSCAPING 7782m²

IMPERMEABLE
TARMAC/PAVING: 1651m²

TOTAL SITE AREA: 9433m²

SCALE BAR 1:250
0 5 10 15 20 25

| Rev | Description | Date | By | Chkd |
|---|---|---|---|---|
| P01 | PRELIMINARY ISSUE | 24.01.24 | RH | DS |

Drawing Status
PRELIMINARY DRAWING

Sutcliffe
Structural & Civil Engineering
Geotechnical & Environmental Investigations
Building Surveying
Pre Planning Services
Liverpool Head Office: 0151 227 3155
Manchester Office: 0161 817 5160
North Wales Office: 01978 664 071
London Office: 020 8816 4220
www.sutcliffe.co.uk

Client
MOSSCARE ST.VINCENTS HOUSING

Project
ALDERFORD PARADE
CHEETHAM HILL
MANCHESTER

Drawing Title
EXISTING AREAS PLAN
SITE A

| Date | Drawn By | Checked By |
|---|---|---|
| 23.01.24 | RH | DS |

| Scale at A1 | Project Number |
|---|---|
| 1:250 | 33716 |

| Sheet Number | Revision |
|---|---|
| 33716-SUT-ZZ-XX-DR-C-6010 | P01 |