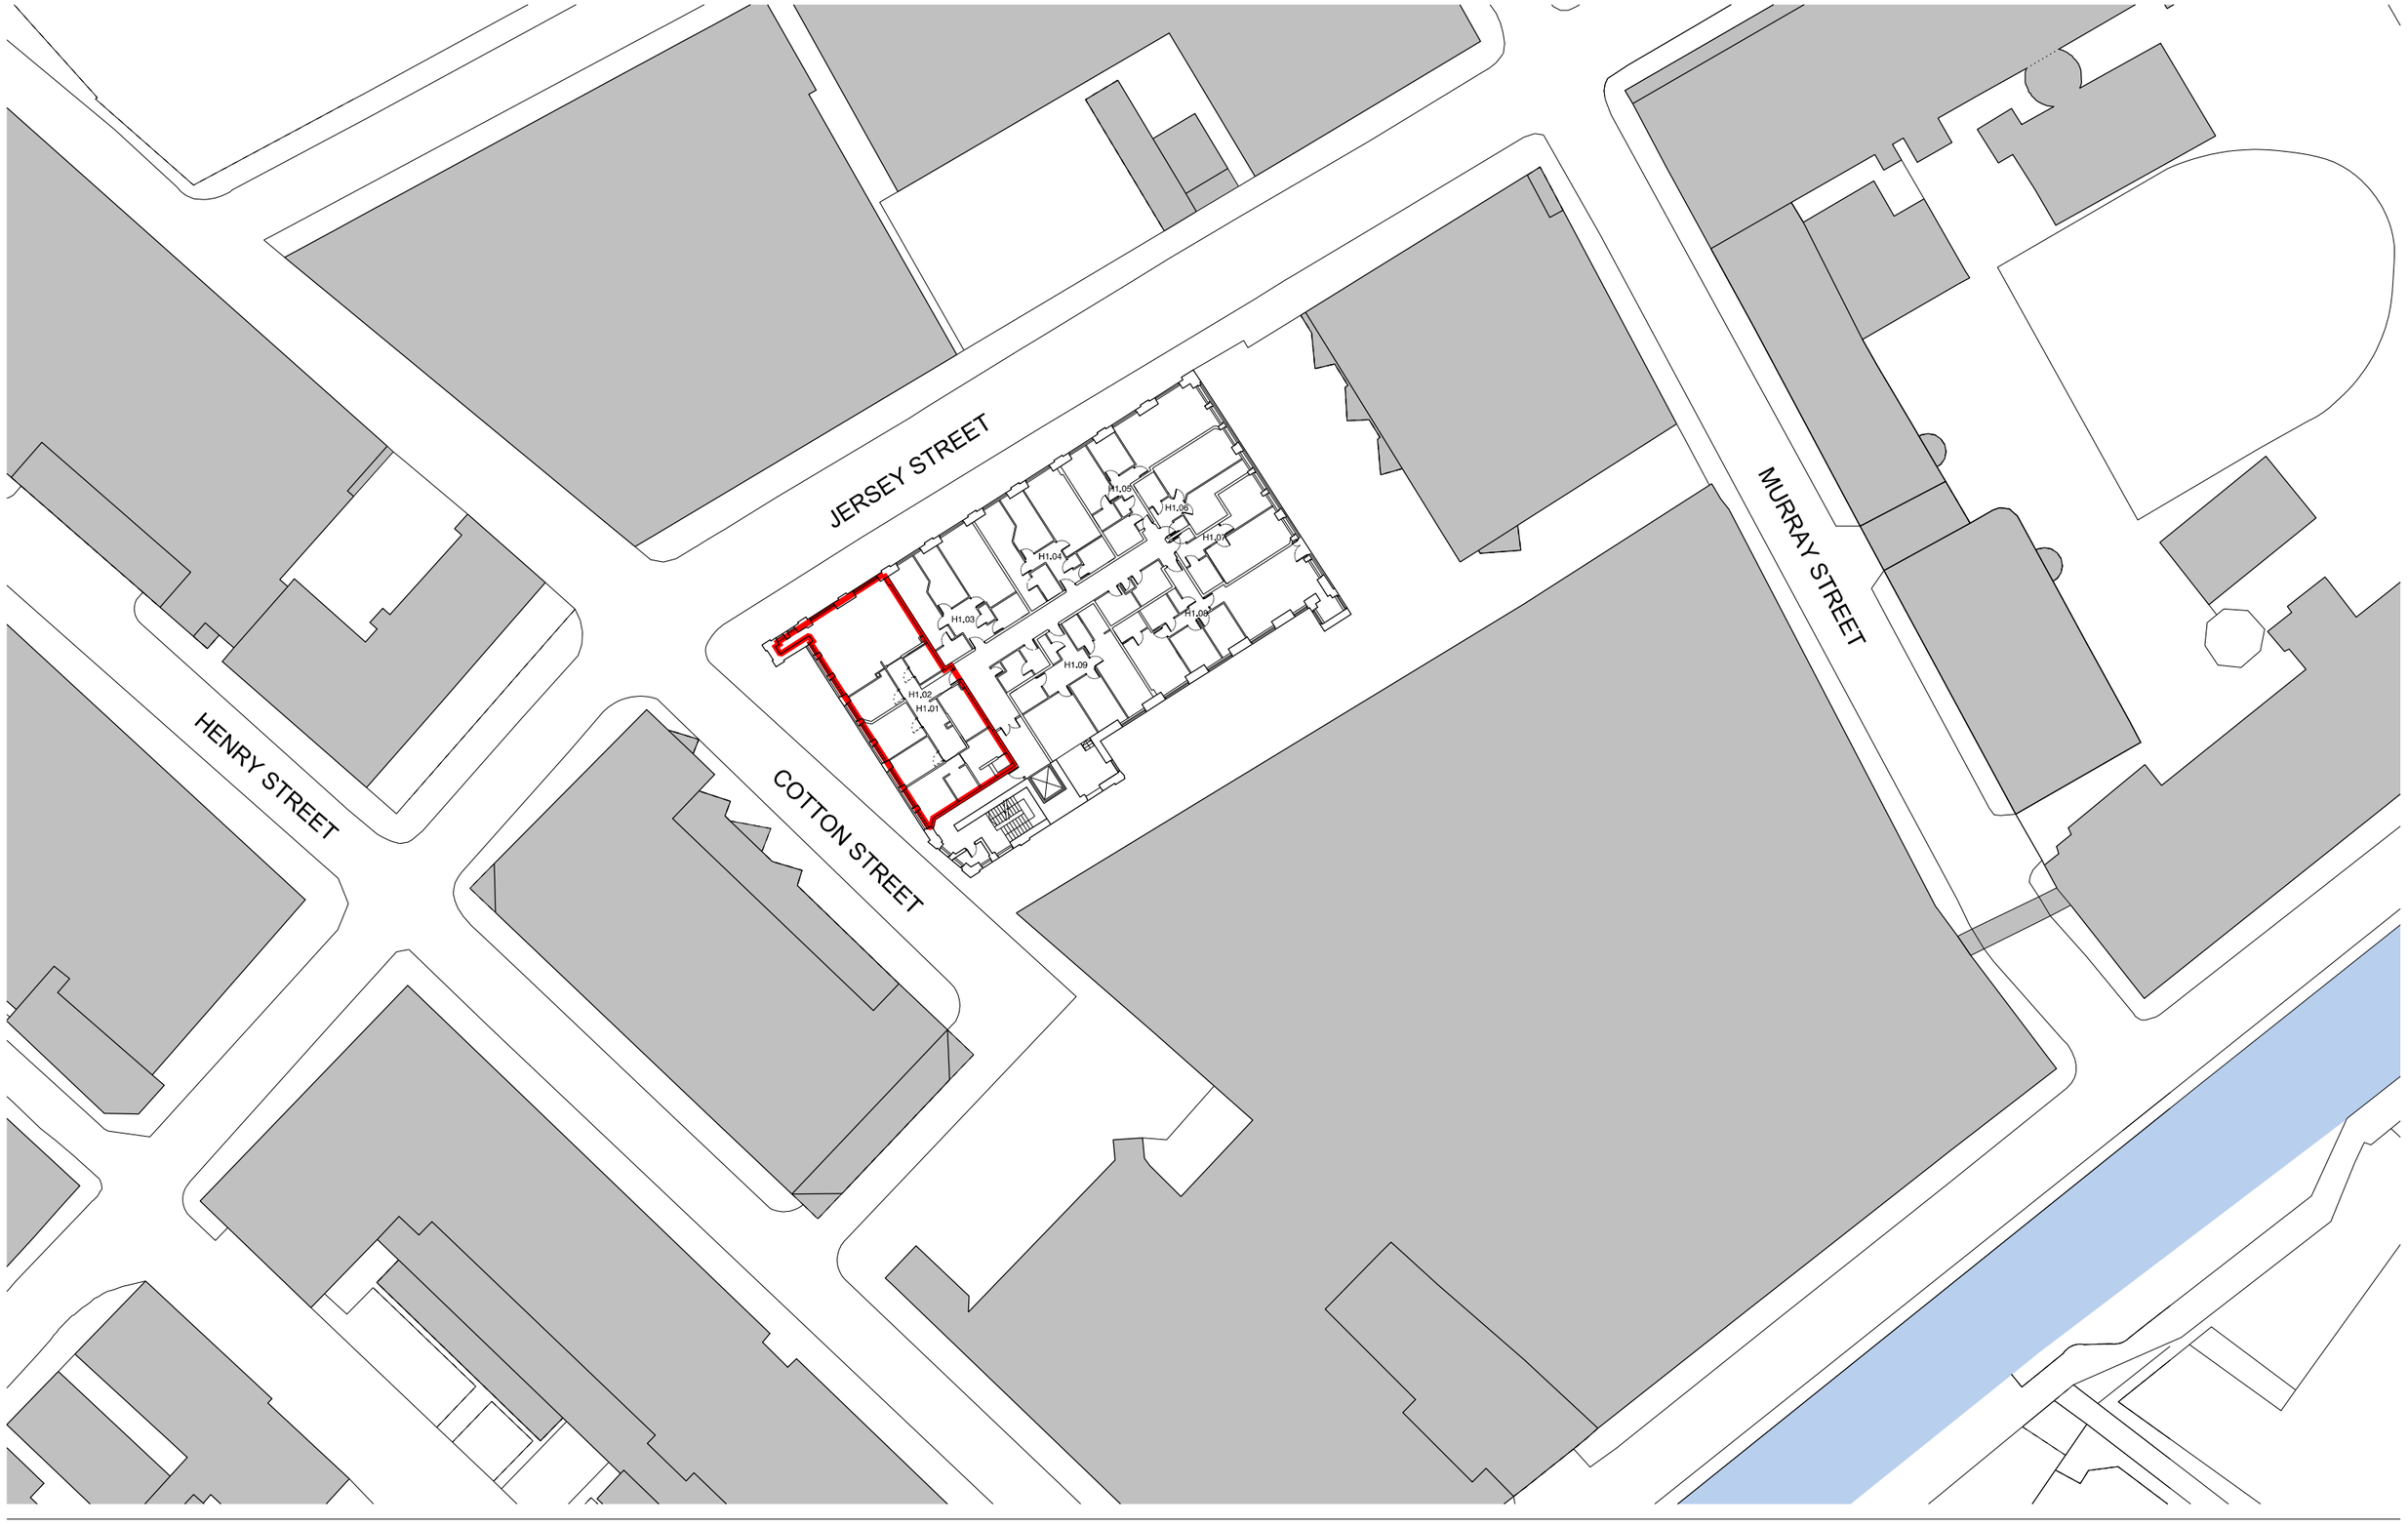


revision:	date:	note:
P01	2026.02.04	initial issue

lease plan boundary

scale bar

0 10 20 30 40 50

N

project
Paragon Mill, Manchester

job no.
7710

title
site loction plan

scale
1:500 @ A3

drawing no.
7710-al(02)0001

stephenson hamilton risley
STUDIO

3 riverside mews
4 commercial street
manchester, M15 4RQ
www.shr.studio
email@shr.studio
0161 832 0244

© stephenson hamilton risley STUDIO ltd. do not scale from this drawing