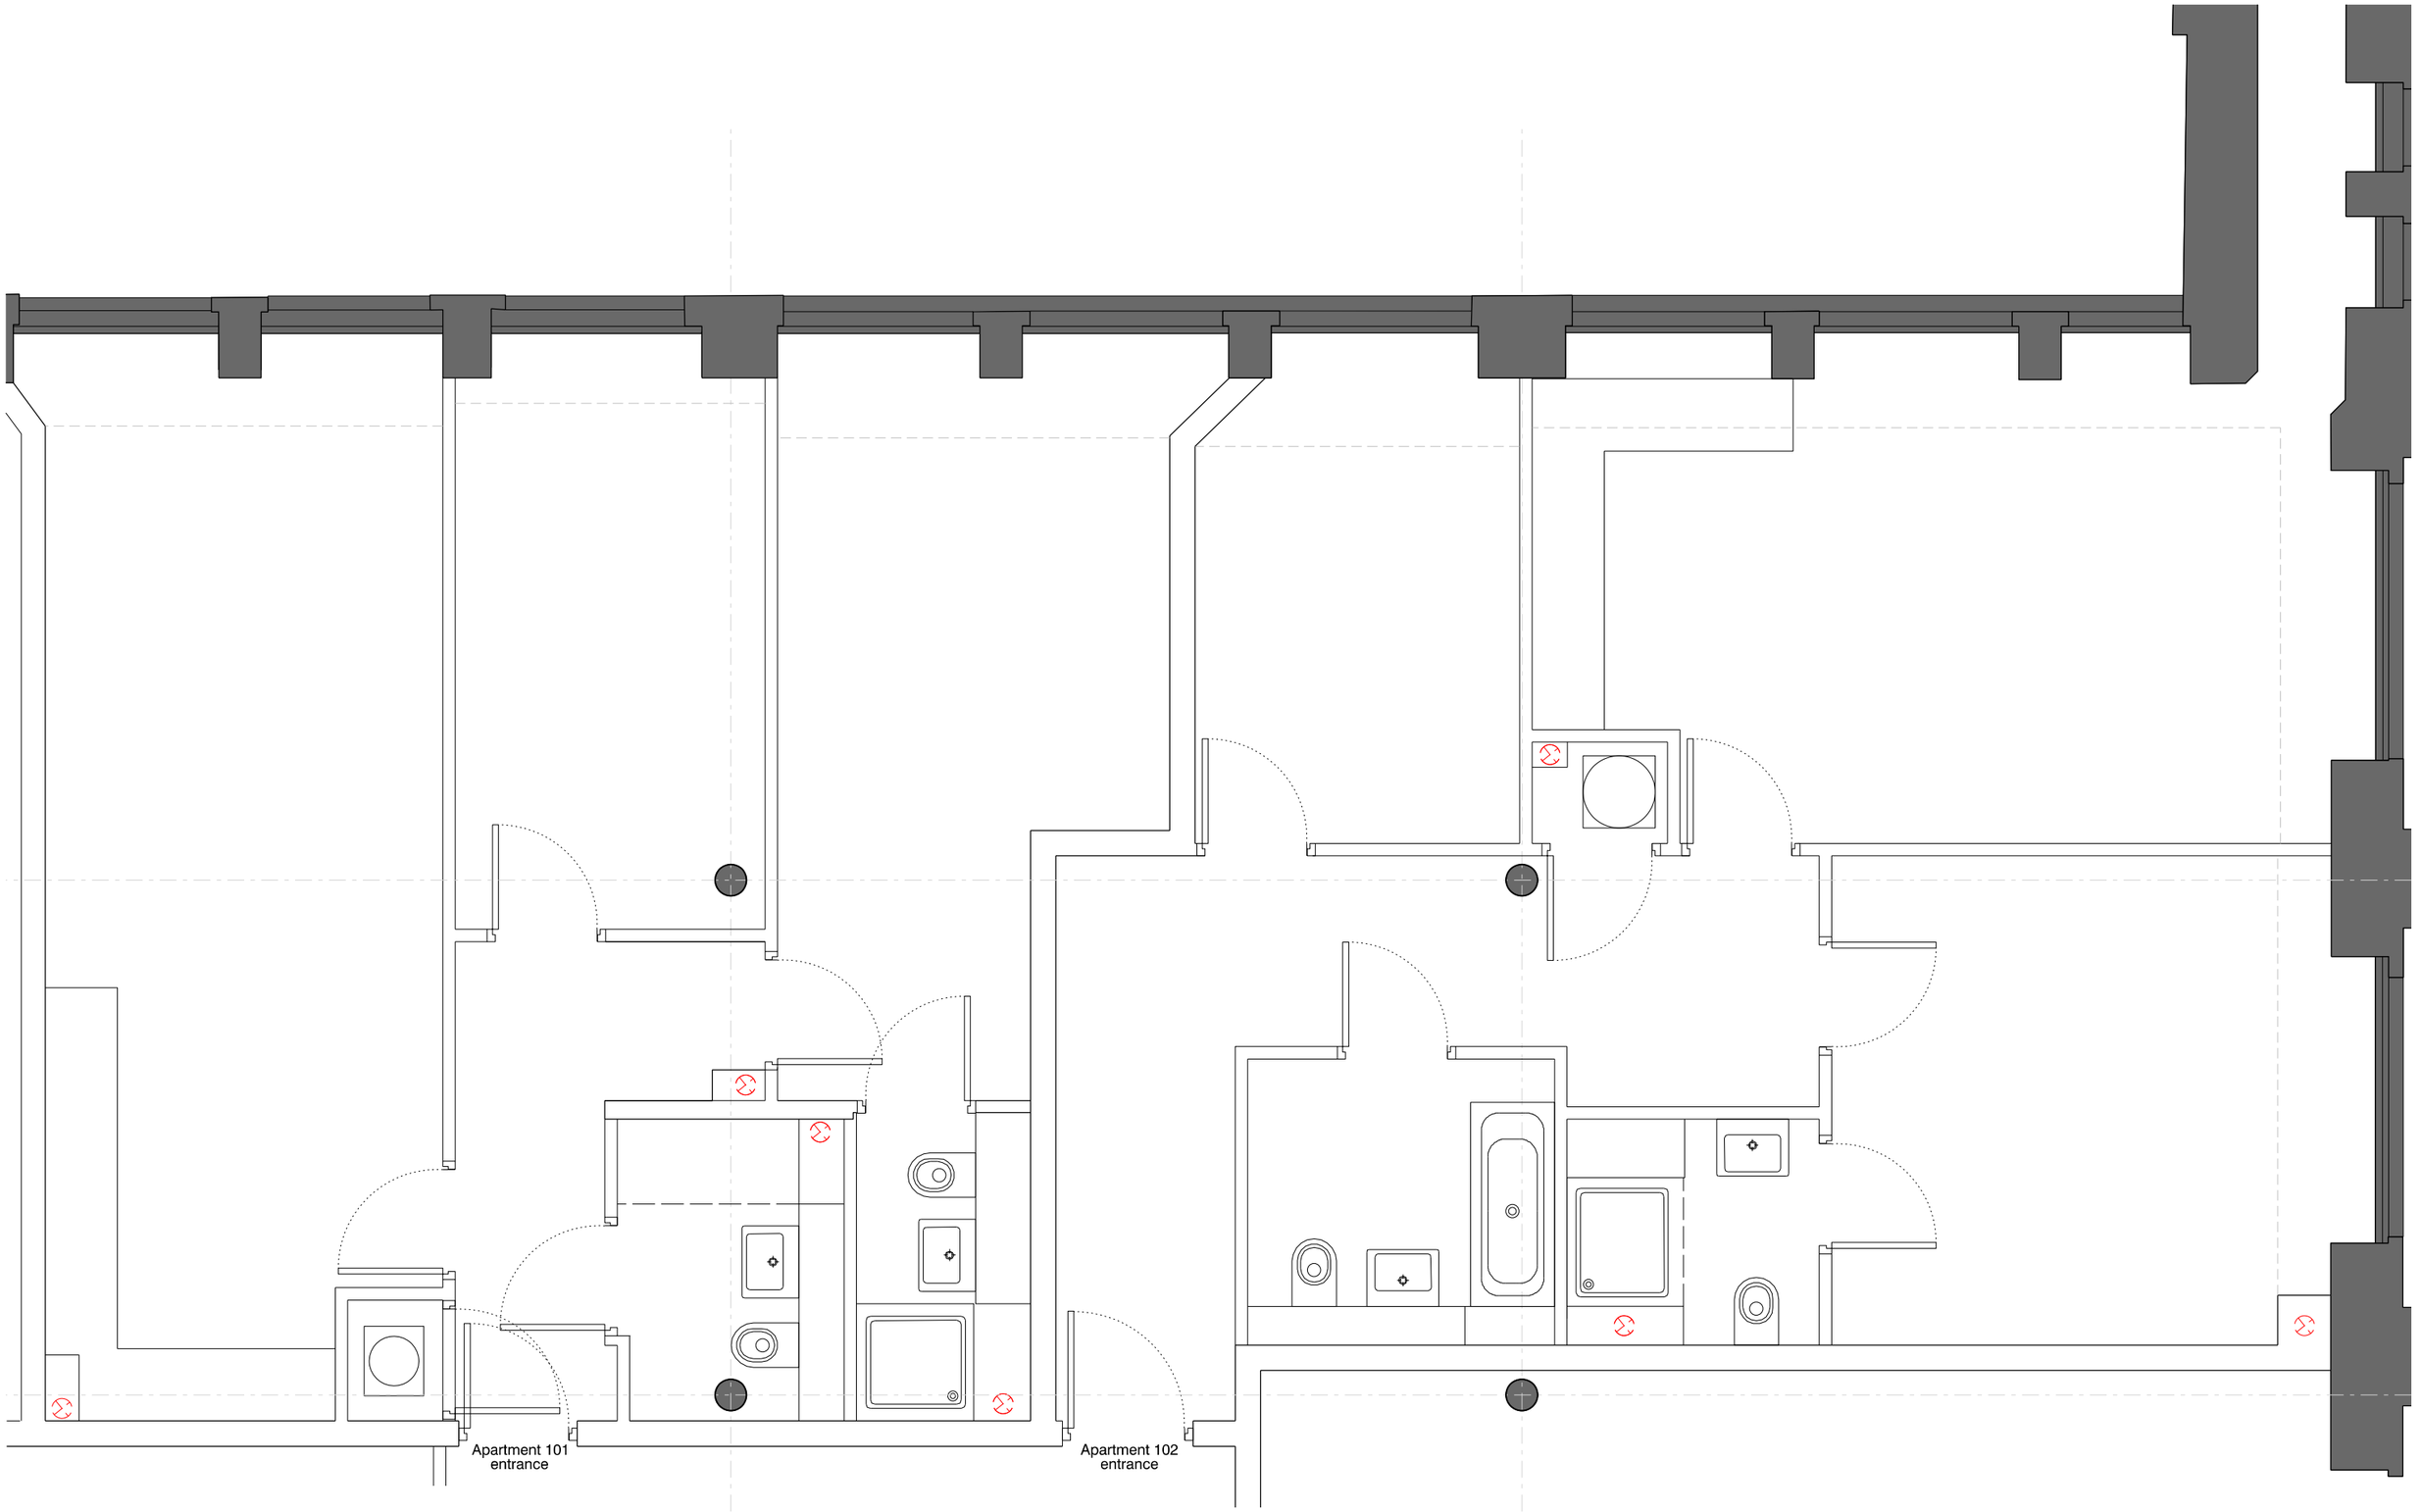


revision:	date:	note:
P01	2026.02.04	preliminary first issue

key
original fabric

© stephenson hamilton risley STUDIO ltd. do not scale from this drawing

project
Paragon Mill, Manchester

job no.
7710

title
existing plan

scale
1:50 @ A3

drawing no.
7710-al(02)0002

stephenson hamilton risley
STUDIO

3 riverside mews
4 commercial street
manchester, M15 4RQ
www.shr.studio
email@shr.studio
0161 832 0244