
DESIGN CONTINGENCY

FOR COST PURPOSES THE CONTRACTOR IS TO INCLUDE THE FOLLOWING CONTINGENCY (% OF PRIMARY CIVILS DESIGN COST) AT THE RELEVANT PROJECT STATUS INDICATED ON THE DRAWING.

S2 - CONCEPT DESIGN - 25%
S3 - SPATIAL COORDINATION - 15%
S4 - TECHNICAL DESIGN - 10%
A5 - PRODUCTION INFORMATION - 5%

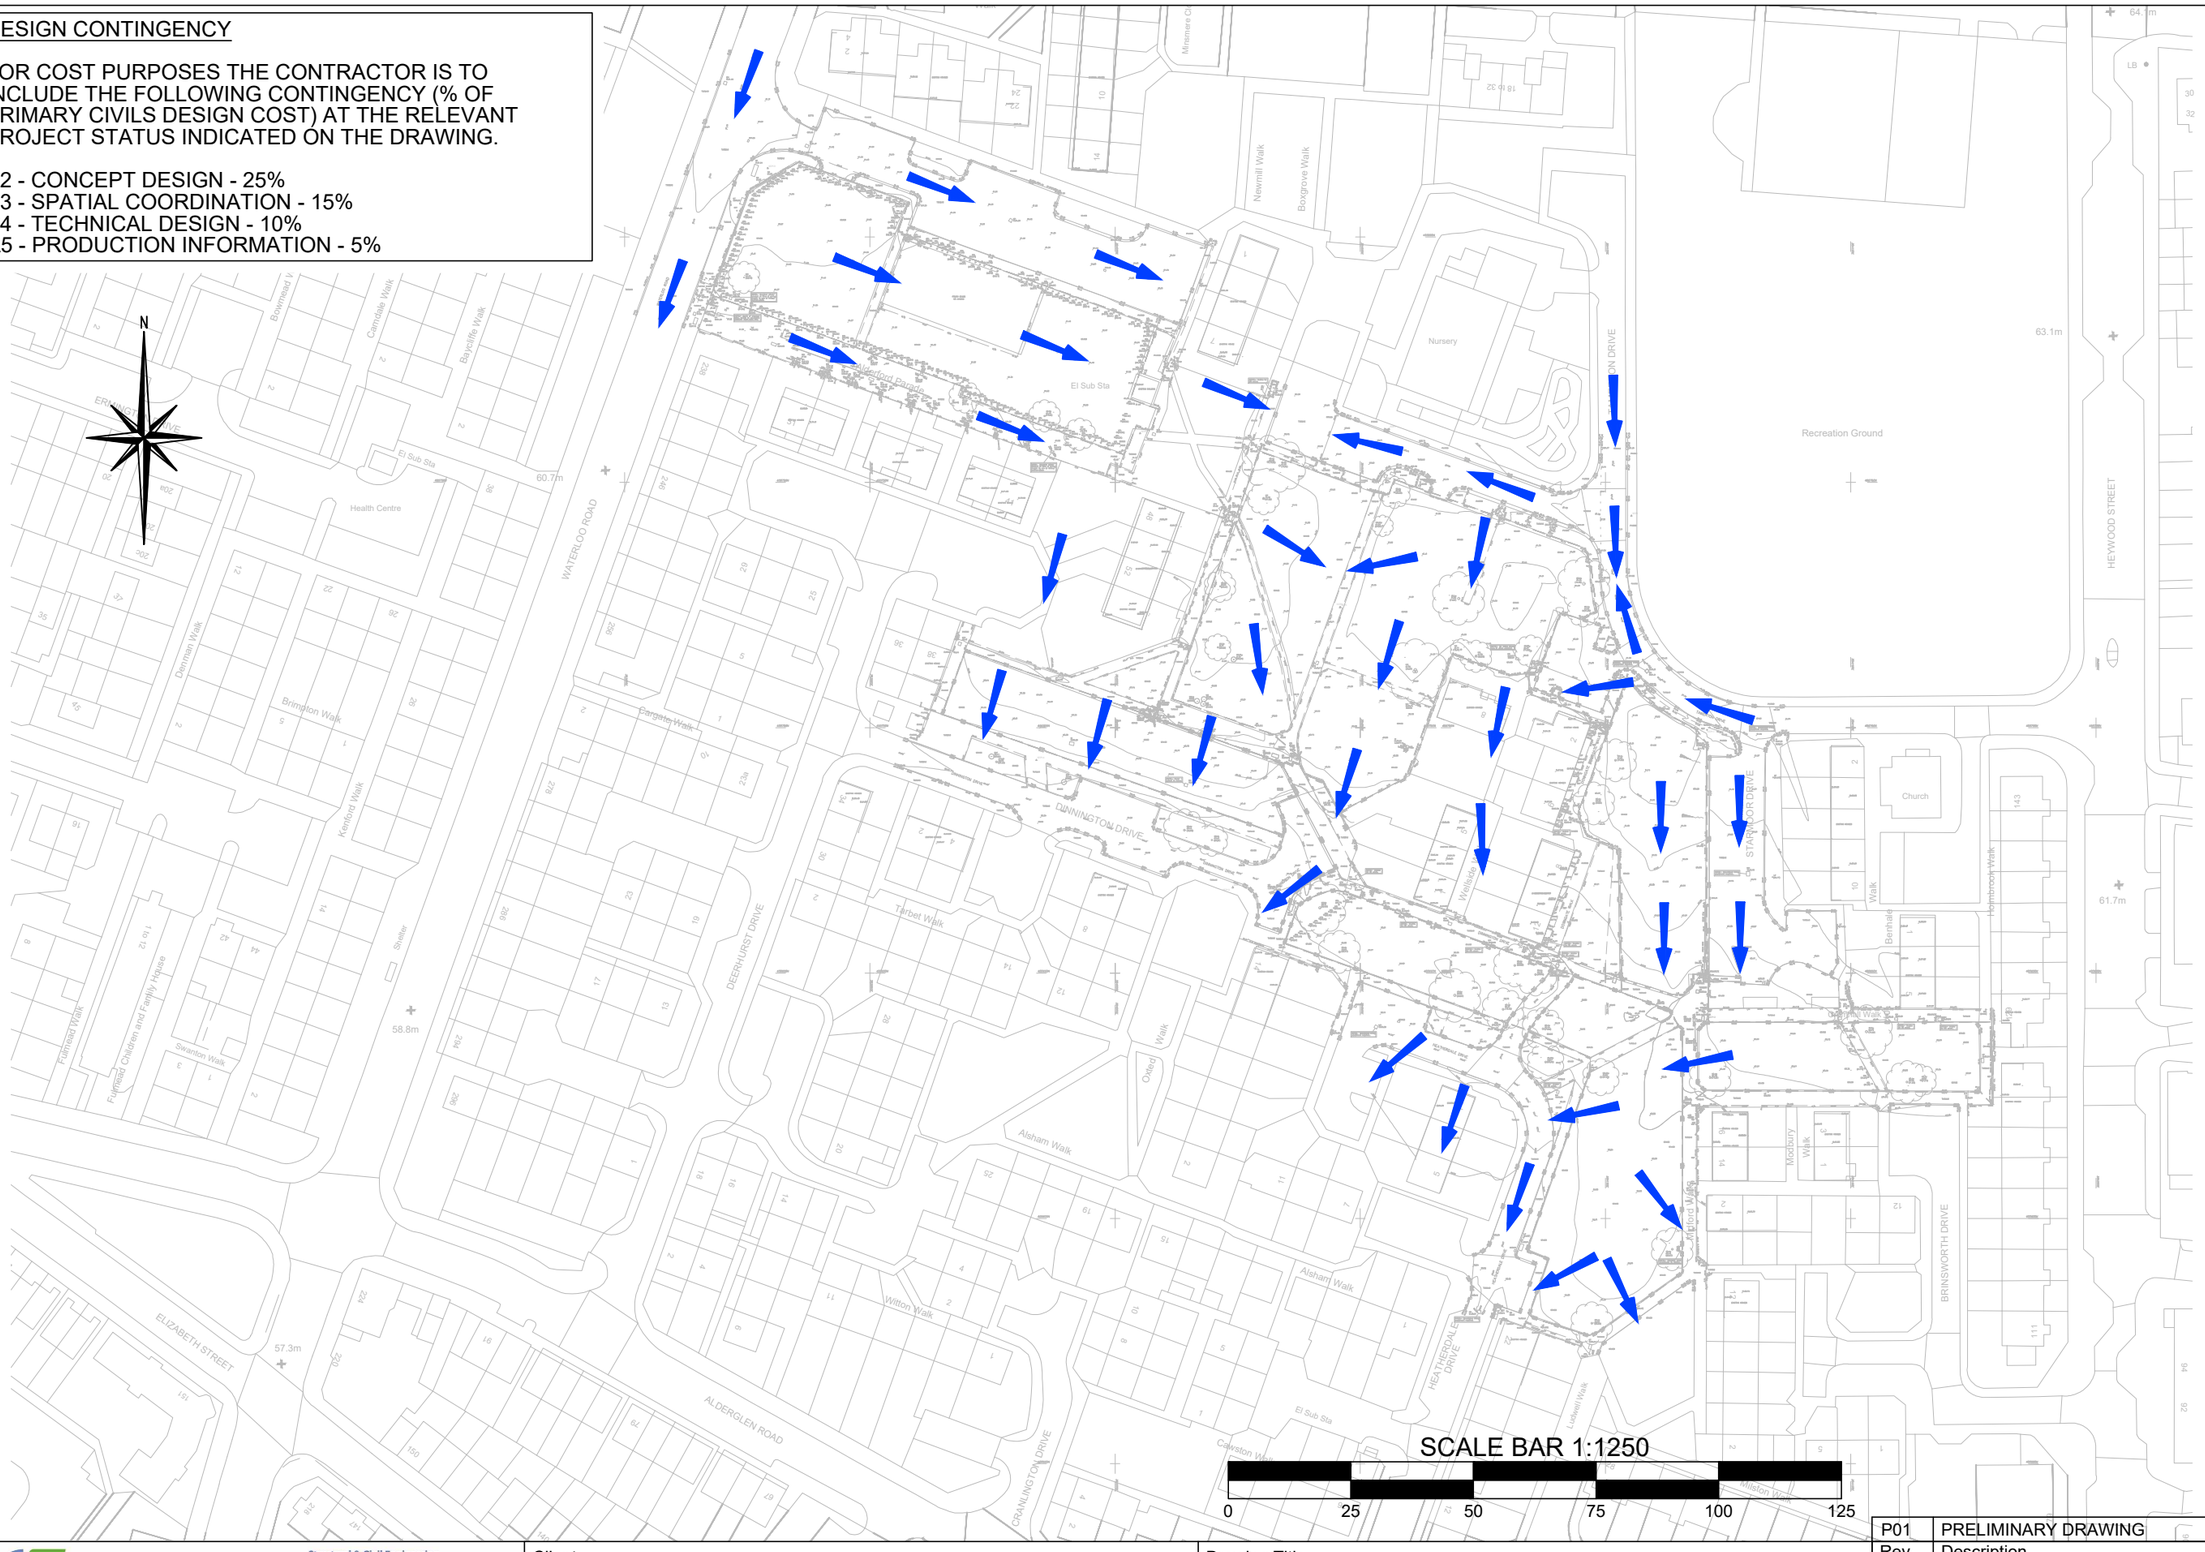


SCALE BAR 1:1250

0 25 50 75 100 125

Sutcliffe

Structural & Civil Engineering
Geotechnical & Environmental Investigations
Building Surveying
Pre Planning Services

Liverpool Head Office: 0151 227 3155
Manchester Office: 0161 817 5180
North Wales Office: 01978 664 071
London Office: 020 8016 4320

www.sutcliffe.co.uk

Drawing Status
S4 - TECHNICAL DESIGN

Client
MOSSCARE ST.VINCENTS HOUSING

Project
ALDERFORD PARADE
CHEETHAM HILL, MANCHESTER

Drawing Title
EXISTING FLOOD ROUTING LAYOUT

| Rev | Description | Date | By | Chkd |
|---|---|---|---|---|
| P01 | PRELIMINARY DRAWING | 26.03.26 | MG | DS |

| Date | Drawn By | Checked By |
|---|---|---|
| MARCH '26 | MG | DS |

| Scale at A3 | Project Number | Status | Revision |
|---|---|---|---|
| 1:1250 | 33716 | S4 | P01 |

Sheet Number
33716-SUT-ZZ-XX-DR-C-6015