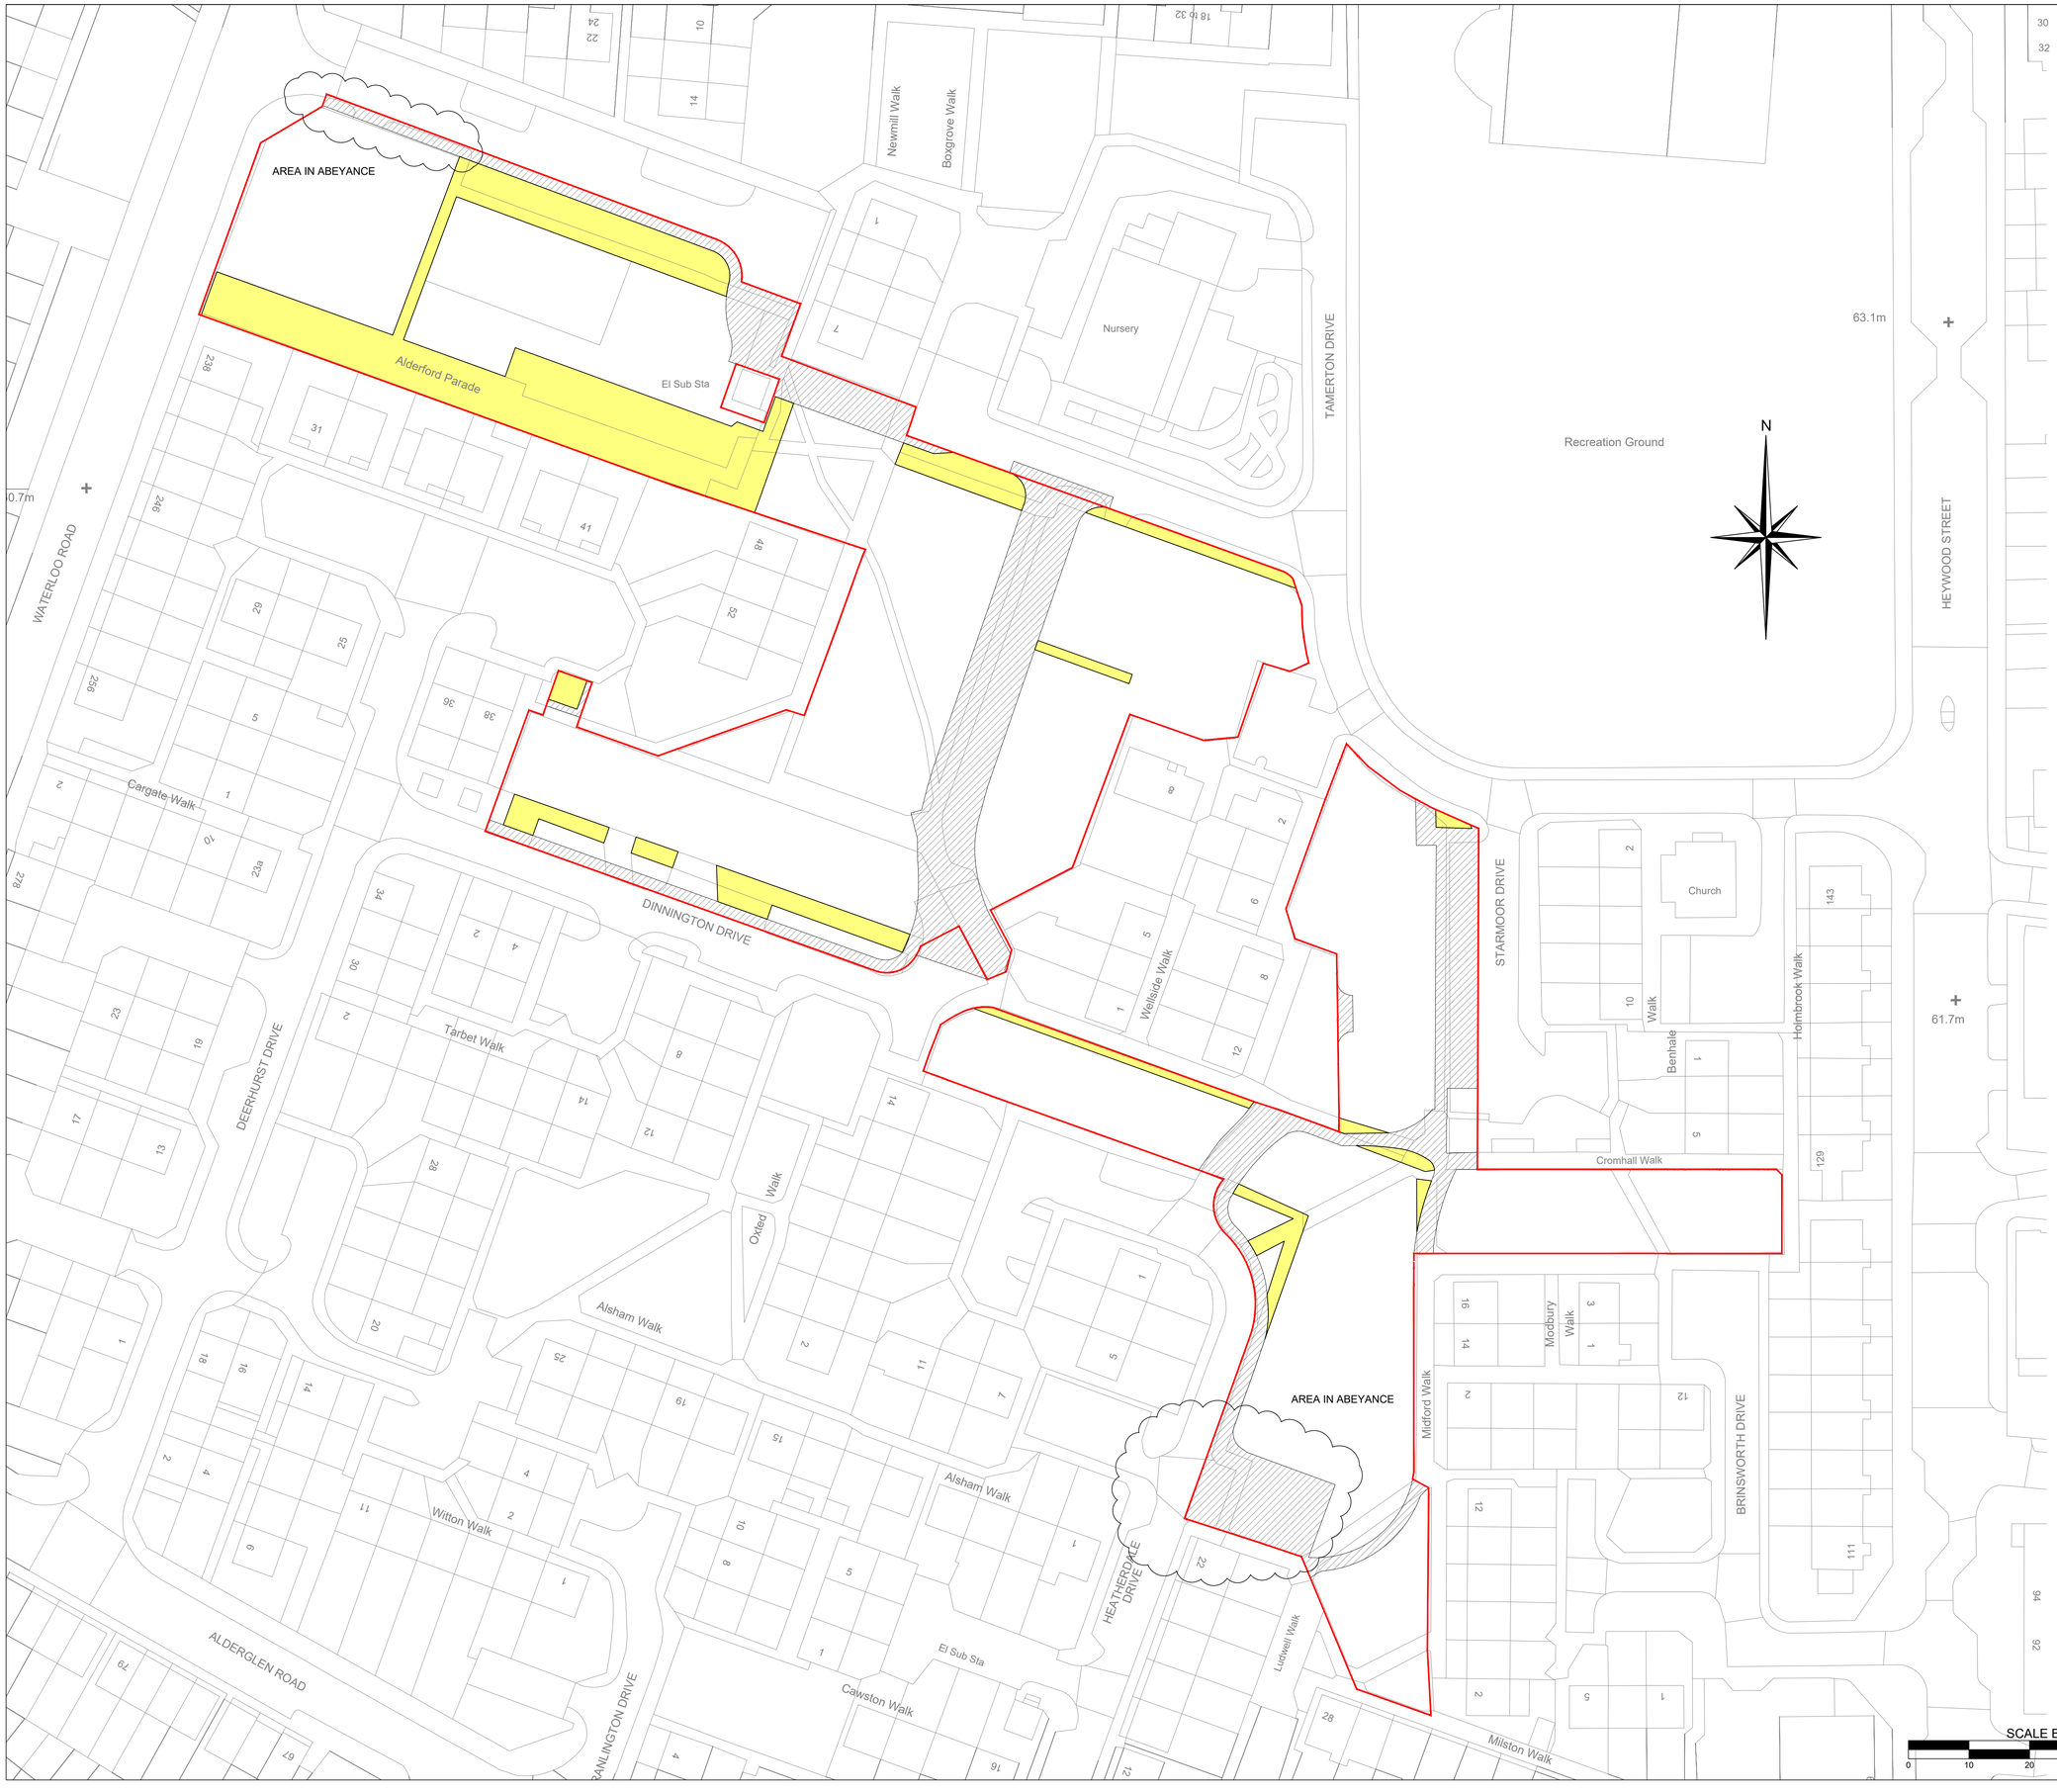



**GENERAL NOTES**

**DO NOT SCALE OFF THIS DRAWING**

THIS DRAWING TO READ IN CONJUNCTION WITH ALL RELEVANT STRUCTURAL AND ARCHITECTURAL DRAWINGS AND SPECIFICATIONS.

ALL DIMENSIONS TO BE CHECKED ON SITE BY THE CONTRACTOR / FABRICATOR PRIOR TO COMMENCEMENT OF WORKS.

ALL DIMENSIONS ARE IN MILLIMETRES UNLESS STATED OTHERWISE.

ALL WORKS TO BE CARRIED OUT IN STRICT ACCORDANCE WITH THE ENGINEER'S SPECIFICATIONS, RELEVANT BRITISH STANDARDS, STATUTORY HEALTH AND SAFETY/C.D.M. REGULATIONS, RELEVANT CODES OF PRACTICE AND THE CURRENT EDITION OF THE BUILDING REGULATIONS.

FOR FINAL SETTING OUT INFORMATION RELATING TO GRID LINES AND WALL POSITIONS REFER TO THE ARCHITECT'S DRAWINGS.

**KEY**

- SITE BOUNDARY
- AREA OF HIGHWAY TO BE STOPPED UP
- PROPOSED NEW HIGHWAY / FOOTPATH

DESIGN CONTINGENCY

FOR COST PURPOSES THE CONTRACTOR IS TO INCLUDE THE FOLLOWING CONTINGENCY (% OF PRIMARY CIVILS DESIGN COST) AT THE RELEVANT PROJECT STATUS INDICATED ON THE DRAWING.

RIBA STAGE 2 - CONCEPT DESIGN - 25%
RIBA STAGE 3 - SPATIAL COORDINATION - 15%
RIBA STAGE 4 - TECHNICAL DESIGN - 10%
RIBA STAGE 5 - PRODUCTION INFORMATION - 5%

SCALE BAR 1:500

0 10 20 30 40 50

| Rev | Description | Date | By | Chkd |
|---|---|---|---|---|
| P01 | PRELIMINARY ISSUE | 03.02.25 | AJB | DS |

Drawing Status

S4 TECHNICAL DESIGN

Sutcliffe

Structural & Civil Engineering
Geotechnical & Environmental Investigations
Building Surveying
Pre Planning Services

Liverpool Head Office: 0151 227 5155
Manchester Office: 0161 877 5580
North Wales Office: 01978 664 071
London Office: 020 8974 4326

www.sutcliffe.co.uk

Client
MOSSCARE ST.VINCENTS HOUSING

Project
ALDERFORD PARADE
CHEETHAM HILL
MANCHESTER

Drawing Title
PROPOSED HIGHWAYS
STOPPING UP PLAN

| Date | Drawn By | Checked By | |
|---|---|---|---|
| JAN. 2025 | AJB | DS | |
| Scale at A1 | Project Number | Status | Revision |
| 1:500 | 33716 | | P01 |

Sheet Number
33716-SUT-ZZ-XX-DR-C-6502