
DESIGN CONTINGENCY

FOR COST PURPOSES THE CONTRACTOR IS TO INCLUDE THE FOLLOWING CONTINGENCY (% OF PRIMARY CIVILS DESIGN COST) AT THE RELEVANT PROJECT STATUS INDICATED ON THE DRAWING.

S2 - CONCEPT DESIGN - 25%
S3 - SPATIAL COORDINATION - 15%
S4 - TECHNICAL DESIGN - 10%
A5 - PRODUCTION INFORMATION - 5%

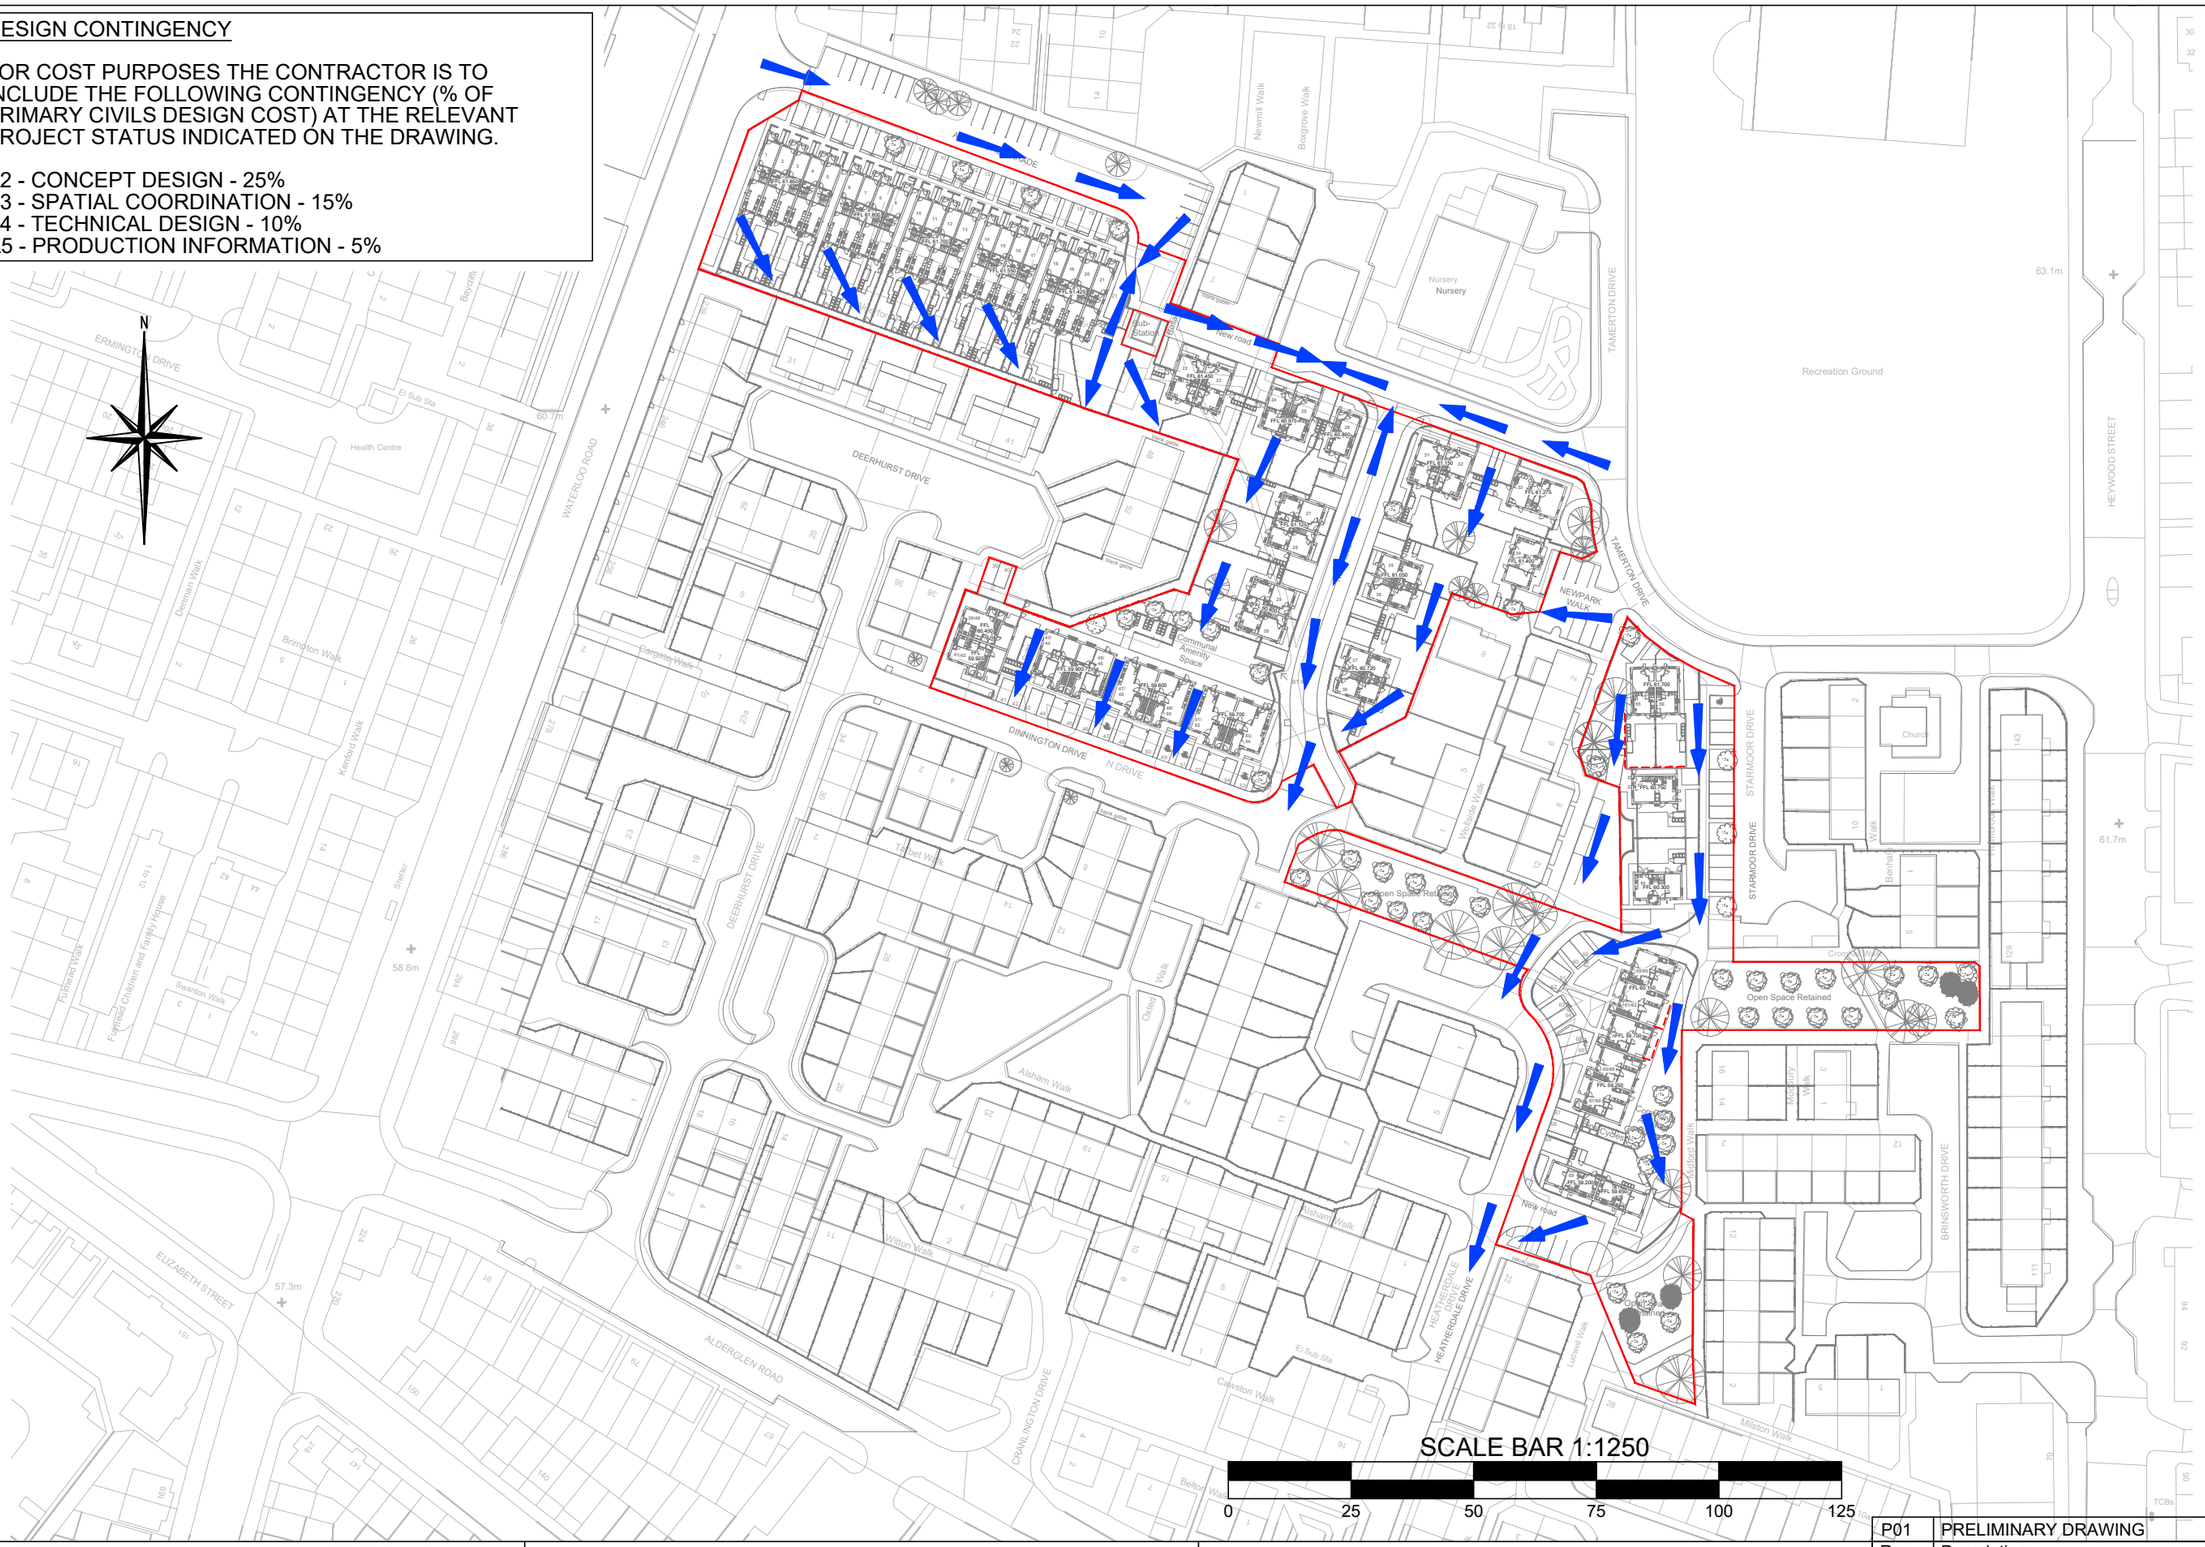

Sutcliffe

Structural & Civil Engineering
Geotechnical & Environmental Investigations
Building Surveying
Pre Planning Services

Liverpool Head Office: 0151 227 3155
Manchester Office: 0161 817 5180
North Wales Office: 01978 664 071
London Office: 020 8016 4320

www.sutcliffe.co.uk

Drawing Status
S4 - TECHNICAL DESIGN

Client
MOSSCARE ST.VINCENTS HOUSING

Project
ALDERFORD PARADE
CHEETHAM HILL, MANCHESTER

Drawing Title
PROPOSED FLOOD ROUTING LAYOUT

Rev	Description	Date	By	Chkd
P01	PRELIMINARY DRAWING	26.03.26	MG	DS

Date	Drawn By	Checked By
MARCH '26	MG	DS

Scale at A3	Project Number	Status	Revision
1:1250	33716	S4	P01

Sheet Number
33716-SUT-ZZ-XX-DR-C-6016