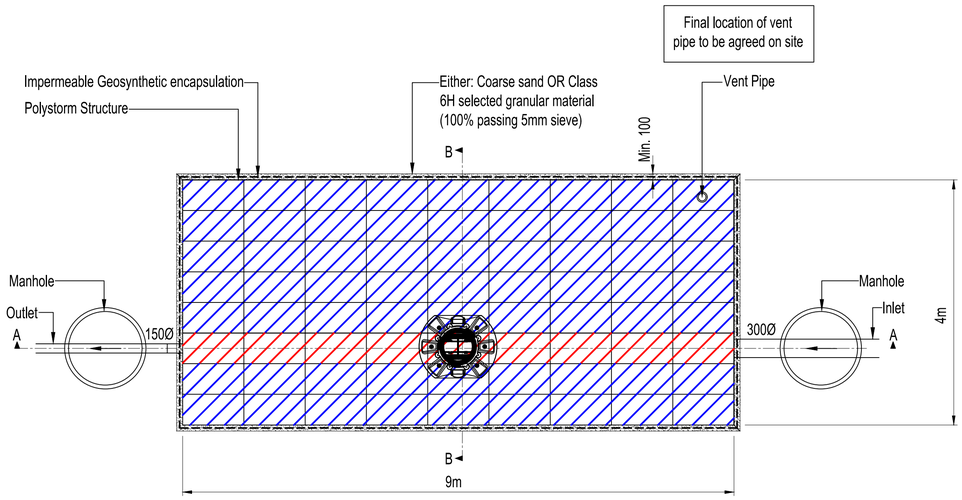



CELLULAR ATTENUATION PLAN

(Scale 1:50)

KEY:


- POLYSTORM R PSM1 CELL
- POLYSTORM PSM4 CELL

NOTE.
POLYSTORM OR SIMILAR APPROVED CELLS TO BE USED AND INSTALLED IN ACCORDANCE WITH MANUFACTURERS SPECIFICATION.

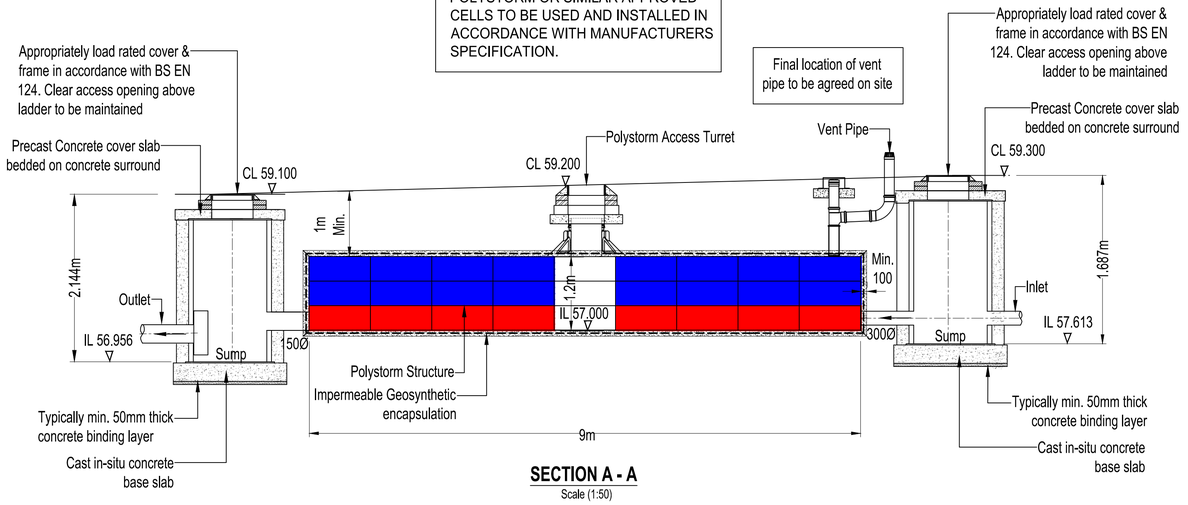

SECTION A - A

Scale (1:50)

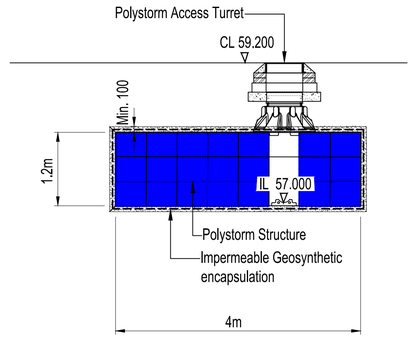

SECTION B - B

Scale (1:50)

GENERAL NOTES

DO NOT SCALE OFF THIS DRAWING

THIS DRAWING TO READ IN CONJUNCTION WITH ALL RELEVANT STRUCTURAL AND ARCHITECTURAL DRAWINGS AND SPECIFICATIONS.

ALL DIMENSIONS TO BE CHECKED ON SITE BY THE CONTRACTOR / FABRICATOR PRIOR TO COMMENCEMENT OF WORKS.

ALL DIMENSIONS ARE IN MILLIMETRES UNLESS STATED OTHERWISE.

ALL WORKS TO BE CARRIED OUT IN STRICT ACCORDANCE WITH THE ENGINEER'S SPECIFICATIONS, RELEVANT BRITISH STANDARDS, STATUTORY HEALTH AND SAFETY/C.D.M. REGULATIONS, RELEVANT CODES OF PRACTICE AND THE CURRENT EDITION OF THE BUILDING REGULATIONS.

FOR FINAL SETTING OUT INFORMATION RELATING TO GRID LINES AND WALL POSITIONS REFER TO THE ARCHITECT'S DRAWINGS.

THE DEVELOPER SHALL NOT COMMENCE ANY WORK WHICH AFFECTS THE PUBLIC HIGHWAY UNTIL ALL THE APPROVED TRAFFIC SAFETY AND MANAGEMENT MEASURES NECESSITATED BY THE WORKS ARE IN PLACE.

THE DEVELOPER SHALL MAINTAIN ACCESS TO AND ALONG ALL EXISTING FOOTWAYS, PRIVATE ACCESSES, PUBLIC RIGHTS OF WAY AND PROPOSED CROSSINGS OF THE WORKS THROUGHOUT THE CONSTRUCTION PHASE.

ALL MATERIALS SHALL BE TRANSPORTED & LAID IN ACCORDANCE WITH THE RECOMMENDATIONS OF THE APPROPRIATE CURRENT BRITISH STANDARD FOR THAT MATERIAL

ALL KERBS ARE TO BE TRANSPORTED AND POSITIONED BY MECHANICAL MEANS

ALL CLAUSES ARE FROM THE SPECIFICATION OF HIGHWAY WORKS VOLUME 1

WORKMANSHIP AND MATERIALS TO BE IN ACCORDANCE WITH CLAUSE 1101

ALL ROAD OPENING NOTICES ETC., AS REQUIRED UNDER THE HIGHWAYS ACTS ARE TO BE OBTAINED PRIOR TO COMMENCEMENT OF WORKS ON SITE. ALL WORKS ARE TO BE INSPECTED BY THE LOCAL AUTHORITY, NHBC, OR NWWA AS APPLICABLE.

DESIGN CONTINGENCY

FOR COST PURPOSES THE CONTRACTOR IS TO INCLUDE THE FOLLOWING CONTINGENCY (% OF PRIMARY CIVILS DESIGN COST) AT THE RELEVANT PROJECT STATUS INDICATED ON THE DRAWING.

S2 - CONCEPT DESIGN - 25%
S3 - SPATIAL COORDINATION - 15%
S4 - TECHNICAL DESIGN - 10%
A5 - PRODUCT INFORMATION - 5%

Rev	Description	Date	By	Chkd
P01	PRELIMINARY ISSUE	25.04.24	MB	DS

Drawing Status
S4 TECHNICAL DESIGN

Sutcliffe
Structural & Civil Engineering
Geotechnical & Environmental Investigations
Building Surveying
Pre Planning Services
Liverpool Head Office: 0151 227 3155 | Manchester Office: 0161 817 5160 | North Wales Office: 01978 664 071 | London Office: 020 8614 4100
www.sutcliffe.co.uk

Client
MOSSCARE ST VINCENTS

Project
CHEETHAM HILL
MANCHESTER

Drawing Title
PROPOSED ATTENUATION TANK
DETAIL ADJACENT TO PLOT 69

Date	Drawn By	Checked By
APRIL 24	MB	DS

Scale at A1	Project Number
AS SHOWN	33716

Sheet Number	Revision
33716-SUT-ZZ-XX-DR-C-6701	P01