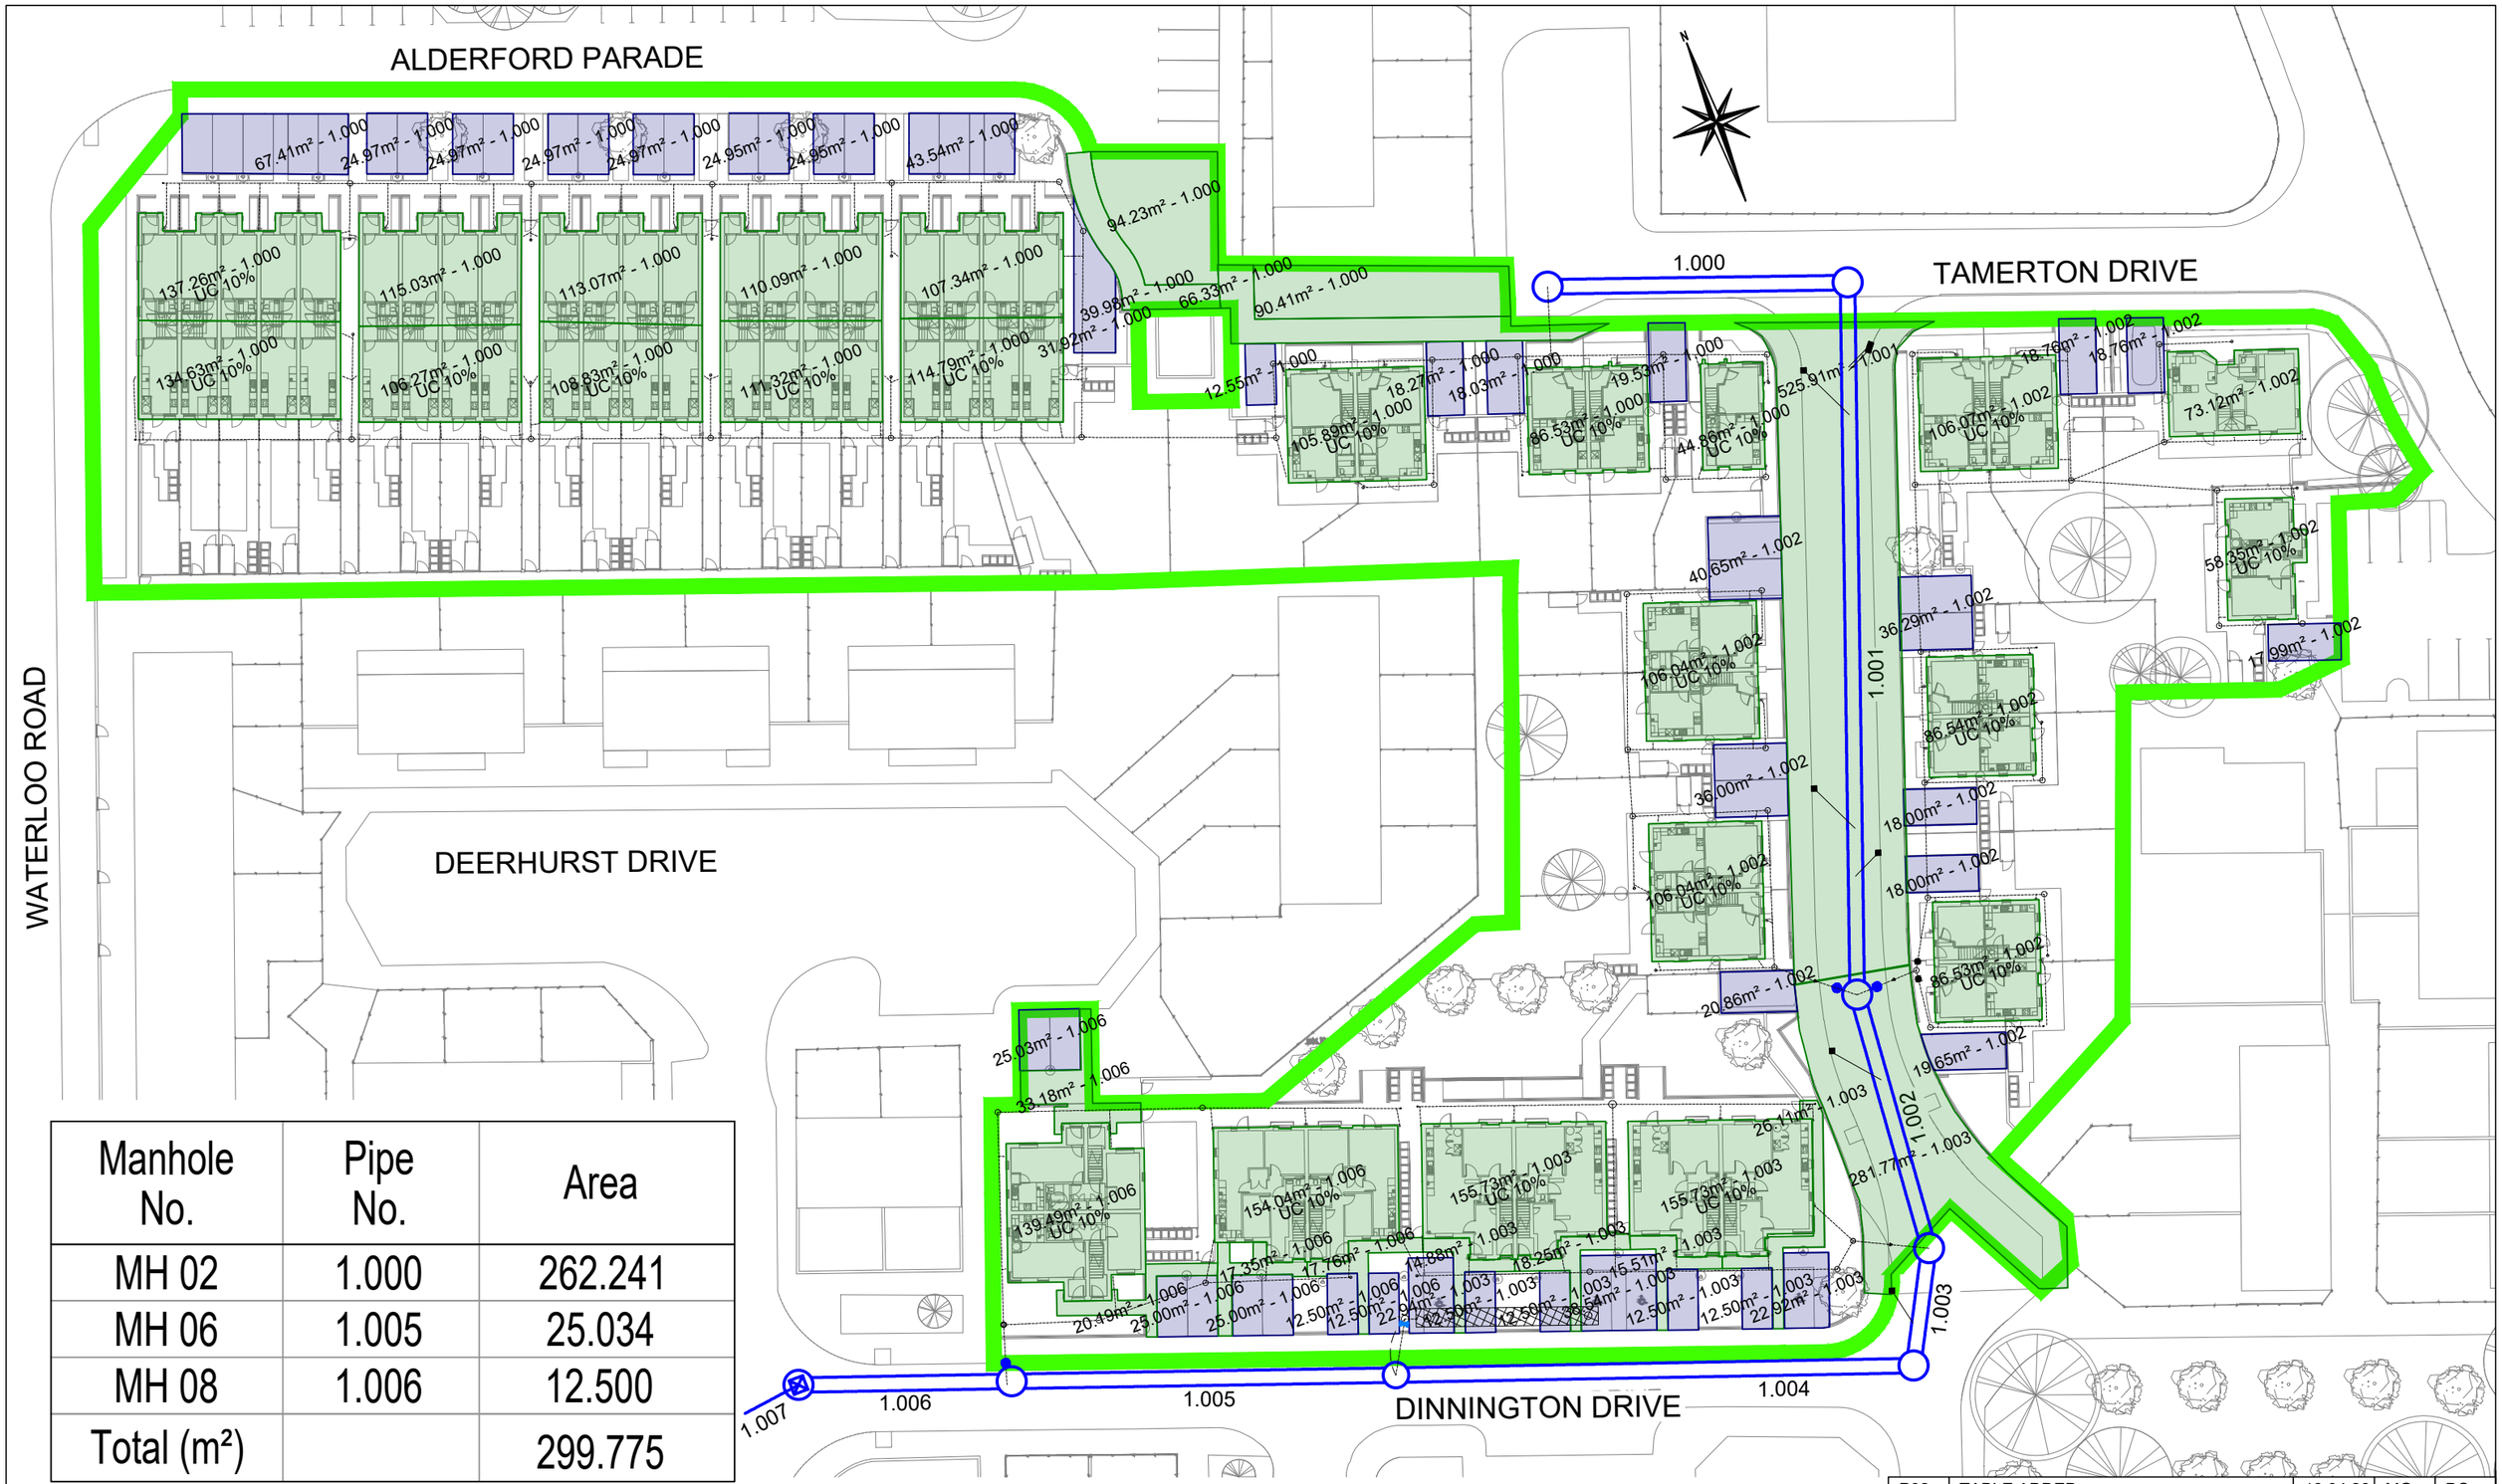


Manhole No.	Pipe No.	Area
MH 02	1.000	262.241
MH 06	1.005	25.034
MH 08	1.006	12.500
Total (m²)		299.775

Rev	Description	Date	By	Chkd
P02	TABLE ADDED	13.04.26	MG	DS
P01	ISSUED FOR COMMENT	18.12.25	AJB	DS

Sutcliffe
Structural & Civil Engineering
Geotechnical & Environmental Investigations
Building Surveying
Pre Planning Services
Liverpool Head Office: 0151 227 3155
Manchester Office: 0161 817 5180
North Wales Office: 01978 664 071
London Office: 020 8016 4320
www.sutcliffe.co.uk

Drawing Status
S4 TECHNICAL DESIGN

Client
MOSSCARE ST,VINCENTS HOUSING

Project
ALDERFORD PARADE
CHEETHAM HILL, MANCHESTER

Drawing Title
S104 DRAINED AREAS PLAN

Date	Drawn By	Checked By
DEC. 2025	AJB	DS

Scale at A3	Project Number
1:500	33716

Sheet Number
33716-SUT-ZZ-XX-DR-C-6552

Revision
P02