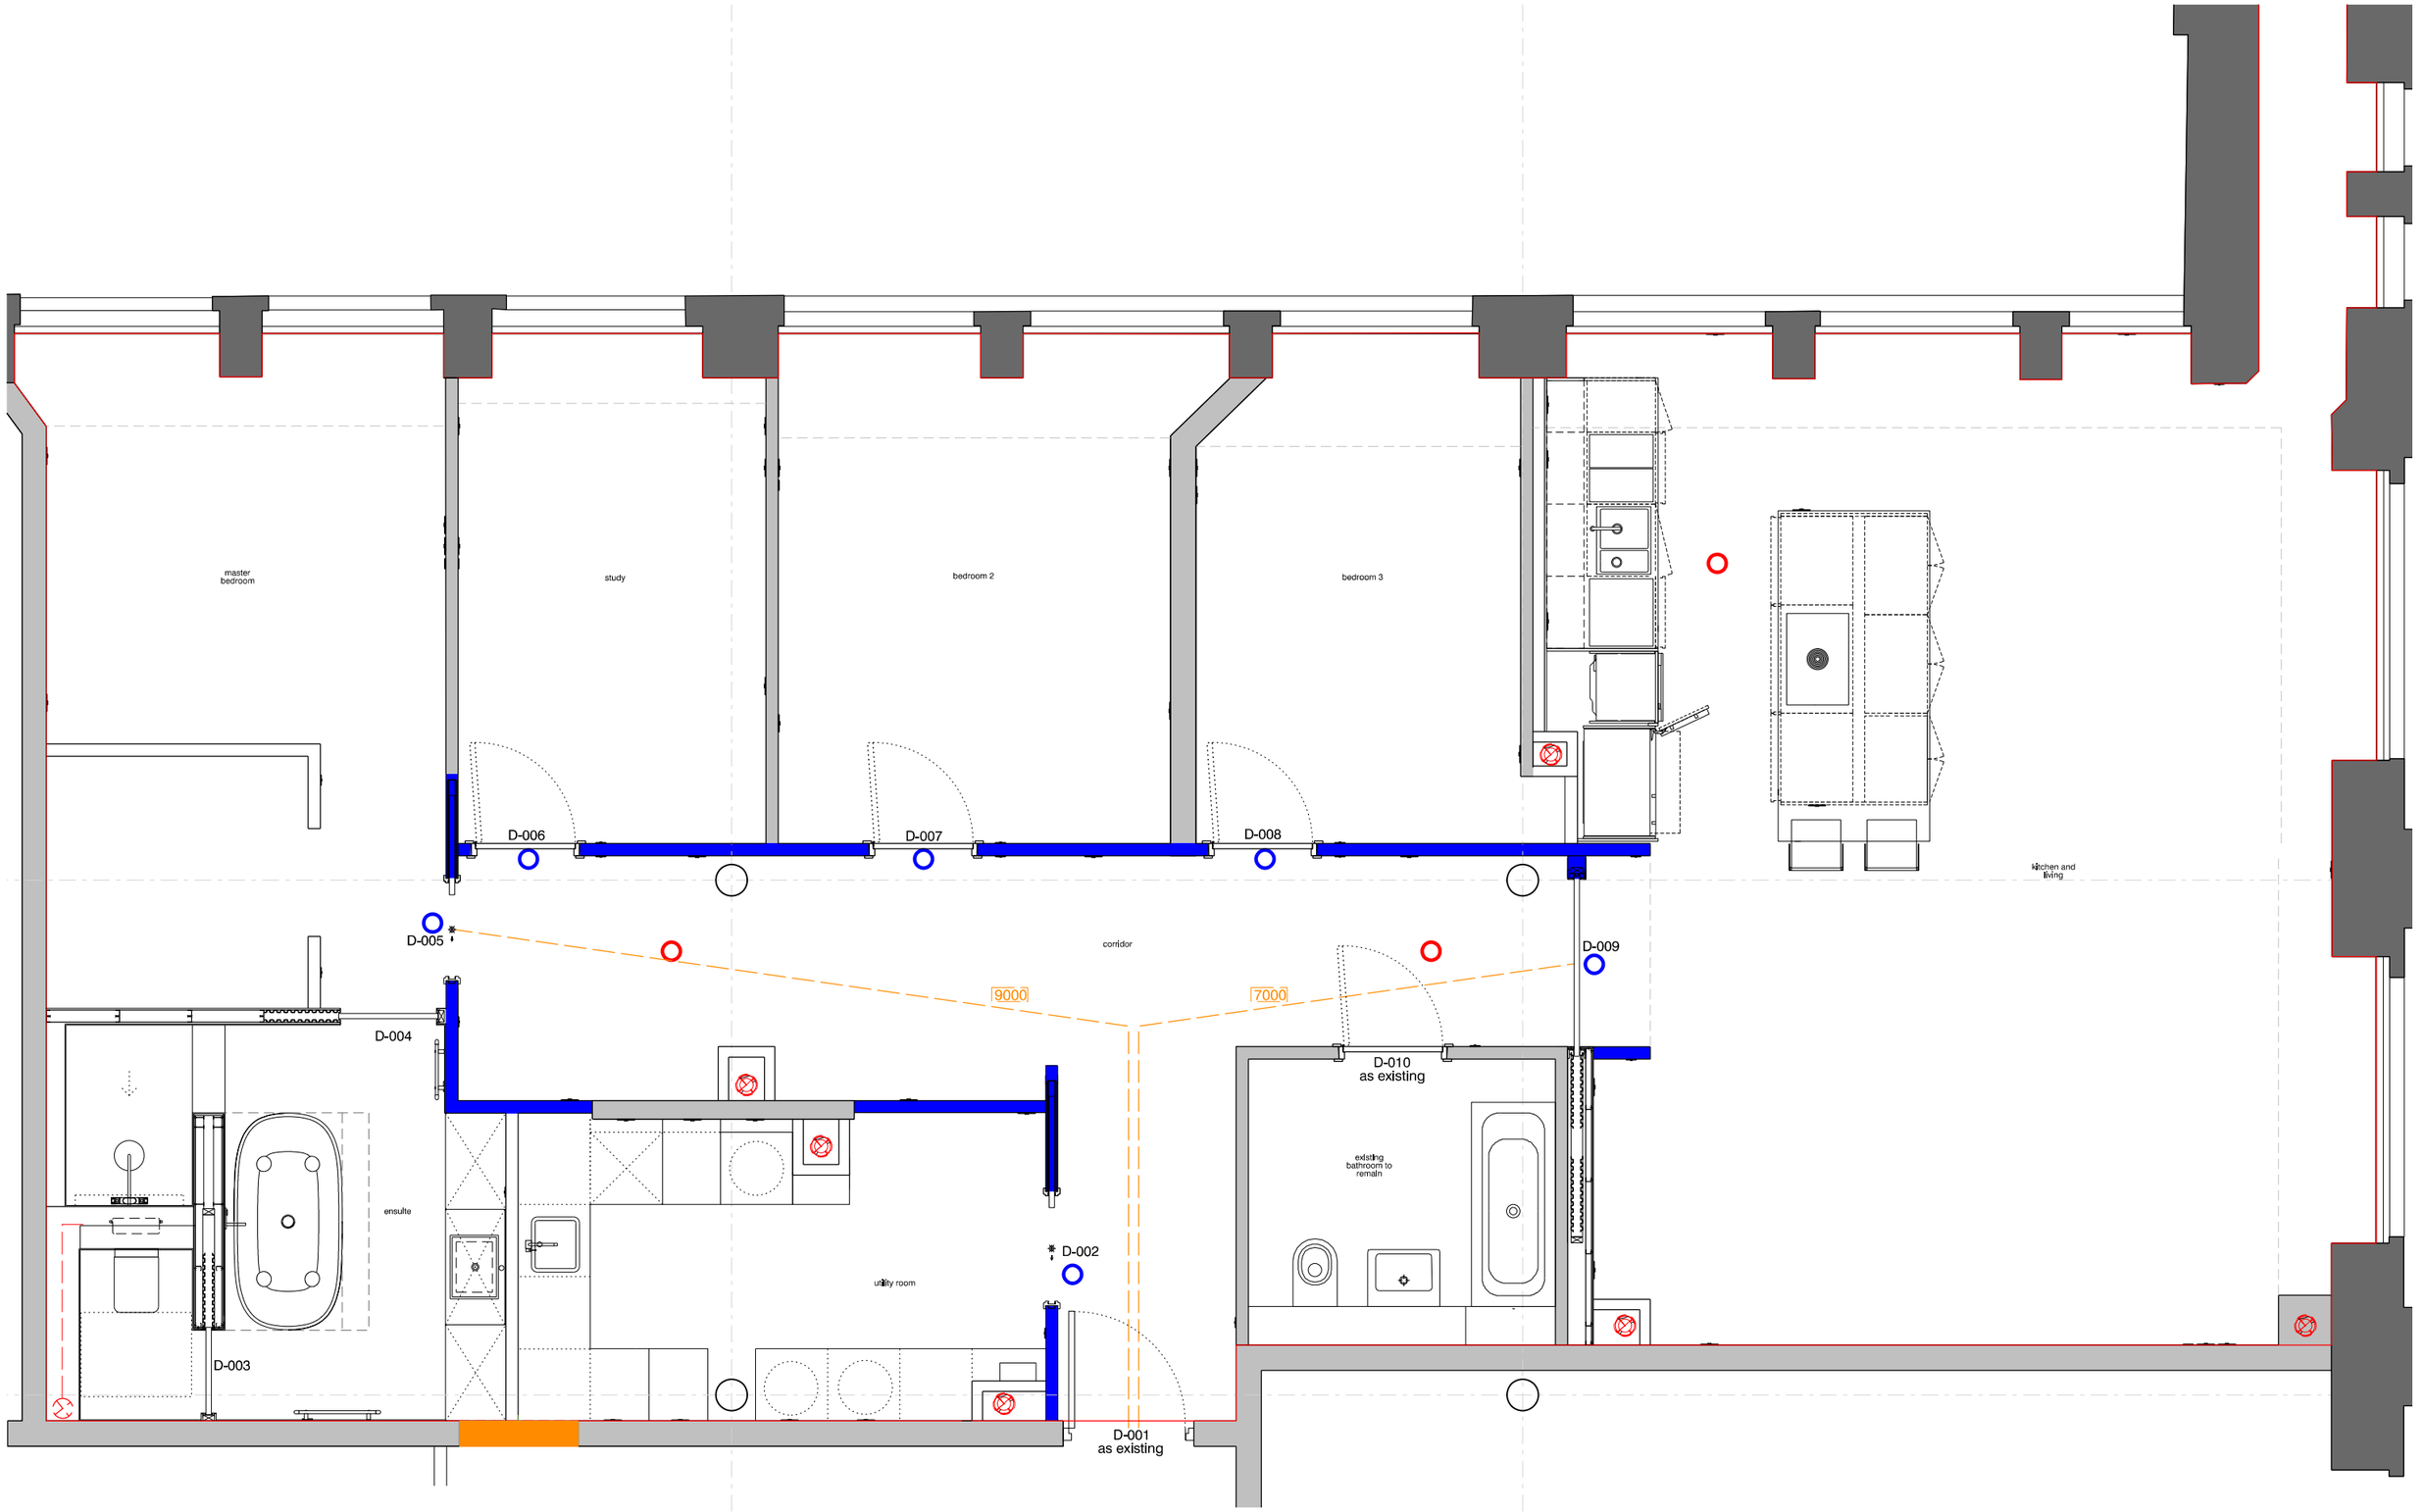


revision:	date:	note:
P01	2026.02.04	preliminary first issue
P02	2026.02.12	preliminary second issue
P03	2026.02.17	preliminary third issue

30 minutes partition
FD30
amenity boundary
90 minute partition
see drawing 7710-al(22)001 for wall build up
Fire alarm

NOTES
- this drawing has been produced for information only

project
Paragon Mill, Manchester
job no.
7710
title
fire strategy
scale
1:50 @ A3
drawing no.
7710-al(46)0001

stephenson hamilton risley
STUDIO
3 riverside mews
4 commercial street
manchester, M15 4RQ
www.shr.studio
email@shr.studio
0161 832 0244

© stephenson hamilton risley STUDIO ltd. do not scale from this drawing