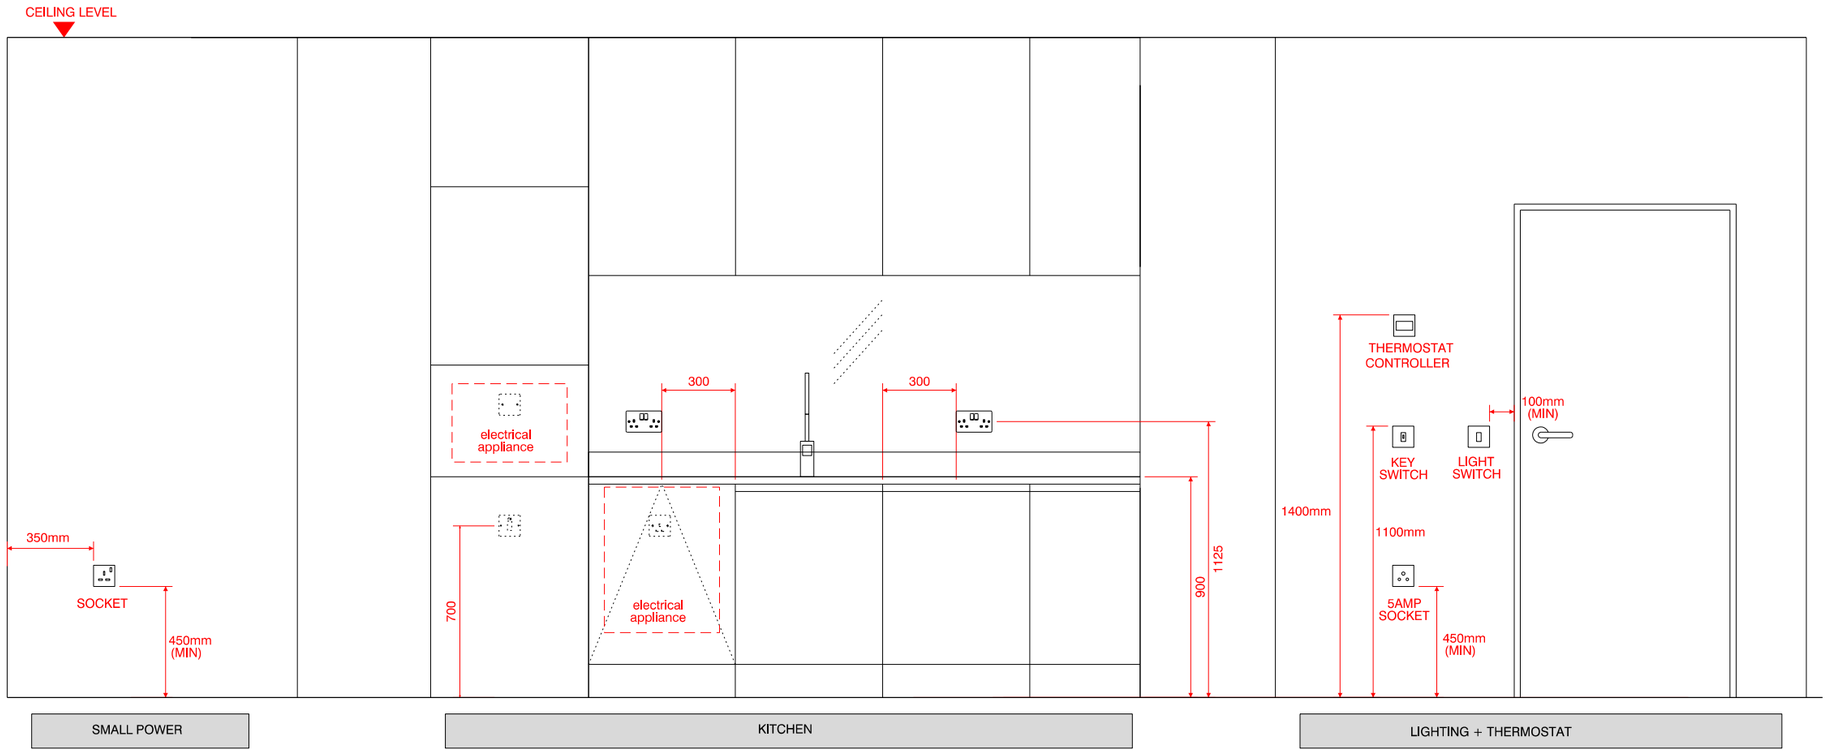


revision:	date:	note:
P01	2026.02.04	preliminary first issue
P02	2026.02.12	preliminary second issue

notes

- this drawing is for typical set out heights only
- refer to al(73) series for detailed kitchen set out

© stephenson hamilton risley STUDIO ltd. do not scale from this drawing

project
Paragon Mill, Manchester

job no.
7710

title
electrical fixture setting out - elevations

scale
1:25 @ A3

drawing no.
7710-al(62)0002

stephenson hamilton risley
STUDIO

3 riverside mews
4 commercial street
manchester, M15 4RQ
www.shr.studio
email@shr.studio
0161 832 0244