


detail 1

bedrooms
Cormar carpet silken serenity range
colour - TBC
thickness - 12.5mm
plus 6mm underlay


kitchen / living room/ corridor
Krono laminate
colour: TBC
thickness: 8/9mm TBC
Warmup foil heater system
- Vapour barrier
- 6mm Warmup Insulated underlay
- Warmup foil heater system
- 8mm Krono laminate

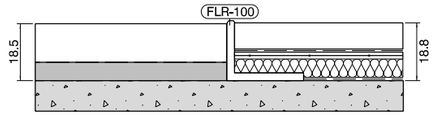

detail 2

bedrooms
Cormar carpet silken serenity range
colour - TBC
thickness - 12.5mm
plus 6mm underlay

ensulte bathroom
Porcelanosa Santorini floor tile
Colour: Bone
Thickness: 8.5mm
Warmup underfloor StickyMat system
- Insulation board adhesive
- 6mm Warmup insulation board
-2.3mm Warmup underfloor mat system
- Flexible tile adhesive
- 8.5mm tile

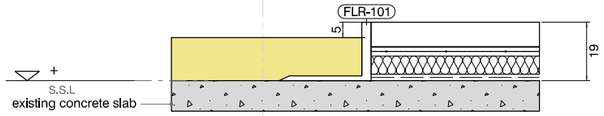


detail 3

matwell
14mm Coir matting

NB Undercut of entrance door not to be reduced/ increased

kitchen / living room/ corridor
Krono laminate
colour: TBC
thickness: 8/9mm TBC
Warmup foil heater system
- Vapour barrier
- 6mm Warmup Insulated underlay
- Warmup foil heater system
- 8mm Krono laminate

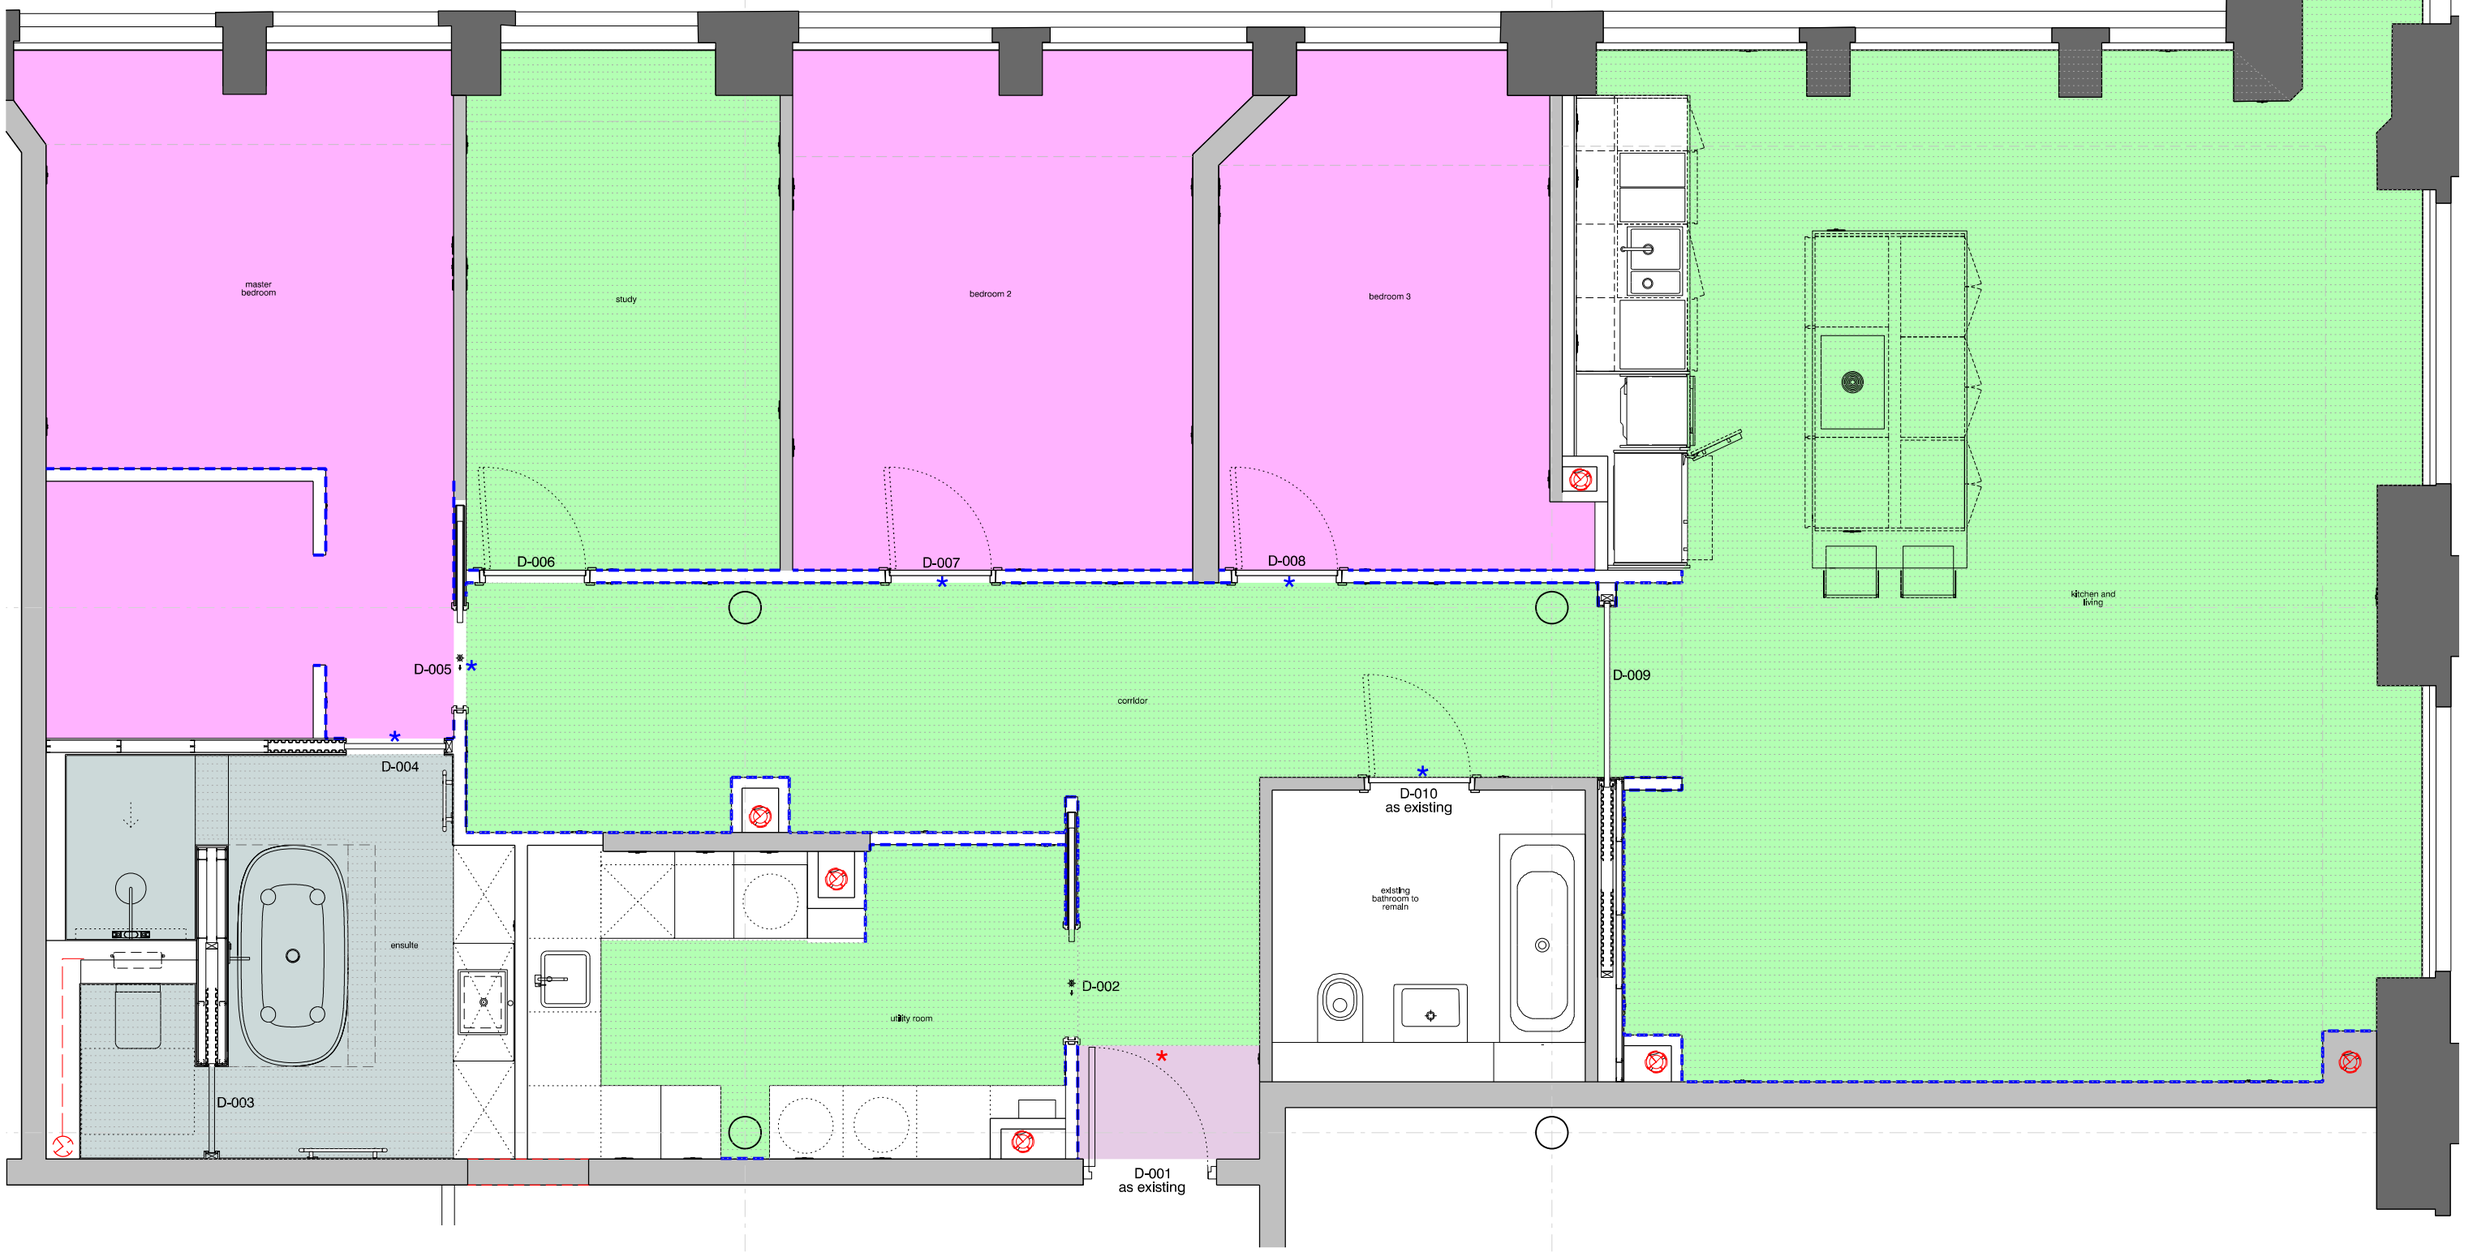

revision:	date:	note:
P01	2026.02.04	preliminary first issue
P02	2026.02.12	preliminary second issue
P03	2026.02.16	preliminary third issue

key

- FLR-001 laminate
- FLR-002 carpet
- FLR-003 tile
- FLR-004 entrance matting

Warmup underfloor heating system
Warmup underfloor StickyMat system below tile

- * FLR-100 gradus floor trim
- * FLR-102 CAT floor trim
- FLR-500 mdf square edge skirting to match existing tiled skirting within en-suite to match floor finish

© stephenson hamilton risley STUDIO ltd. do not scale from this drawing

project
Paragon Mill, Manchester

job no.
7710

title
proposed floor finishes

scale
1:50 @ A3

drawing no.
7710-al(43)0001

stephenson hamilton risley
STUDIO
3 riverside mews
4 commercial street
manchester, M15 4RQ
www.shr.studio
email@shr.studio
0161 832 0244