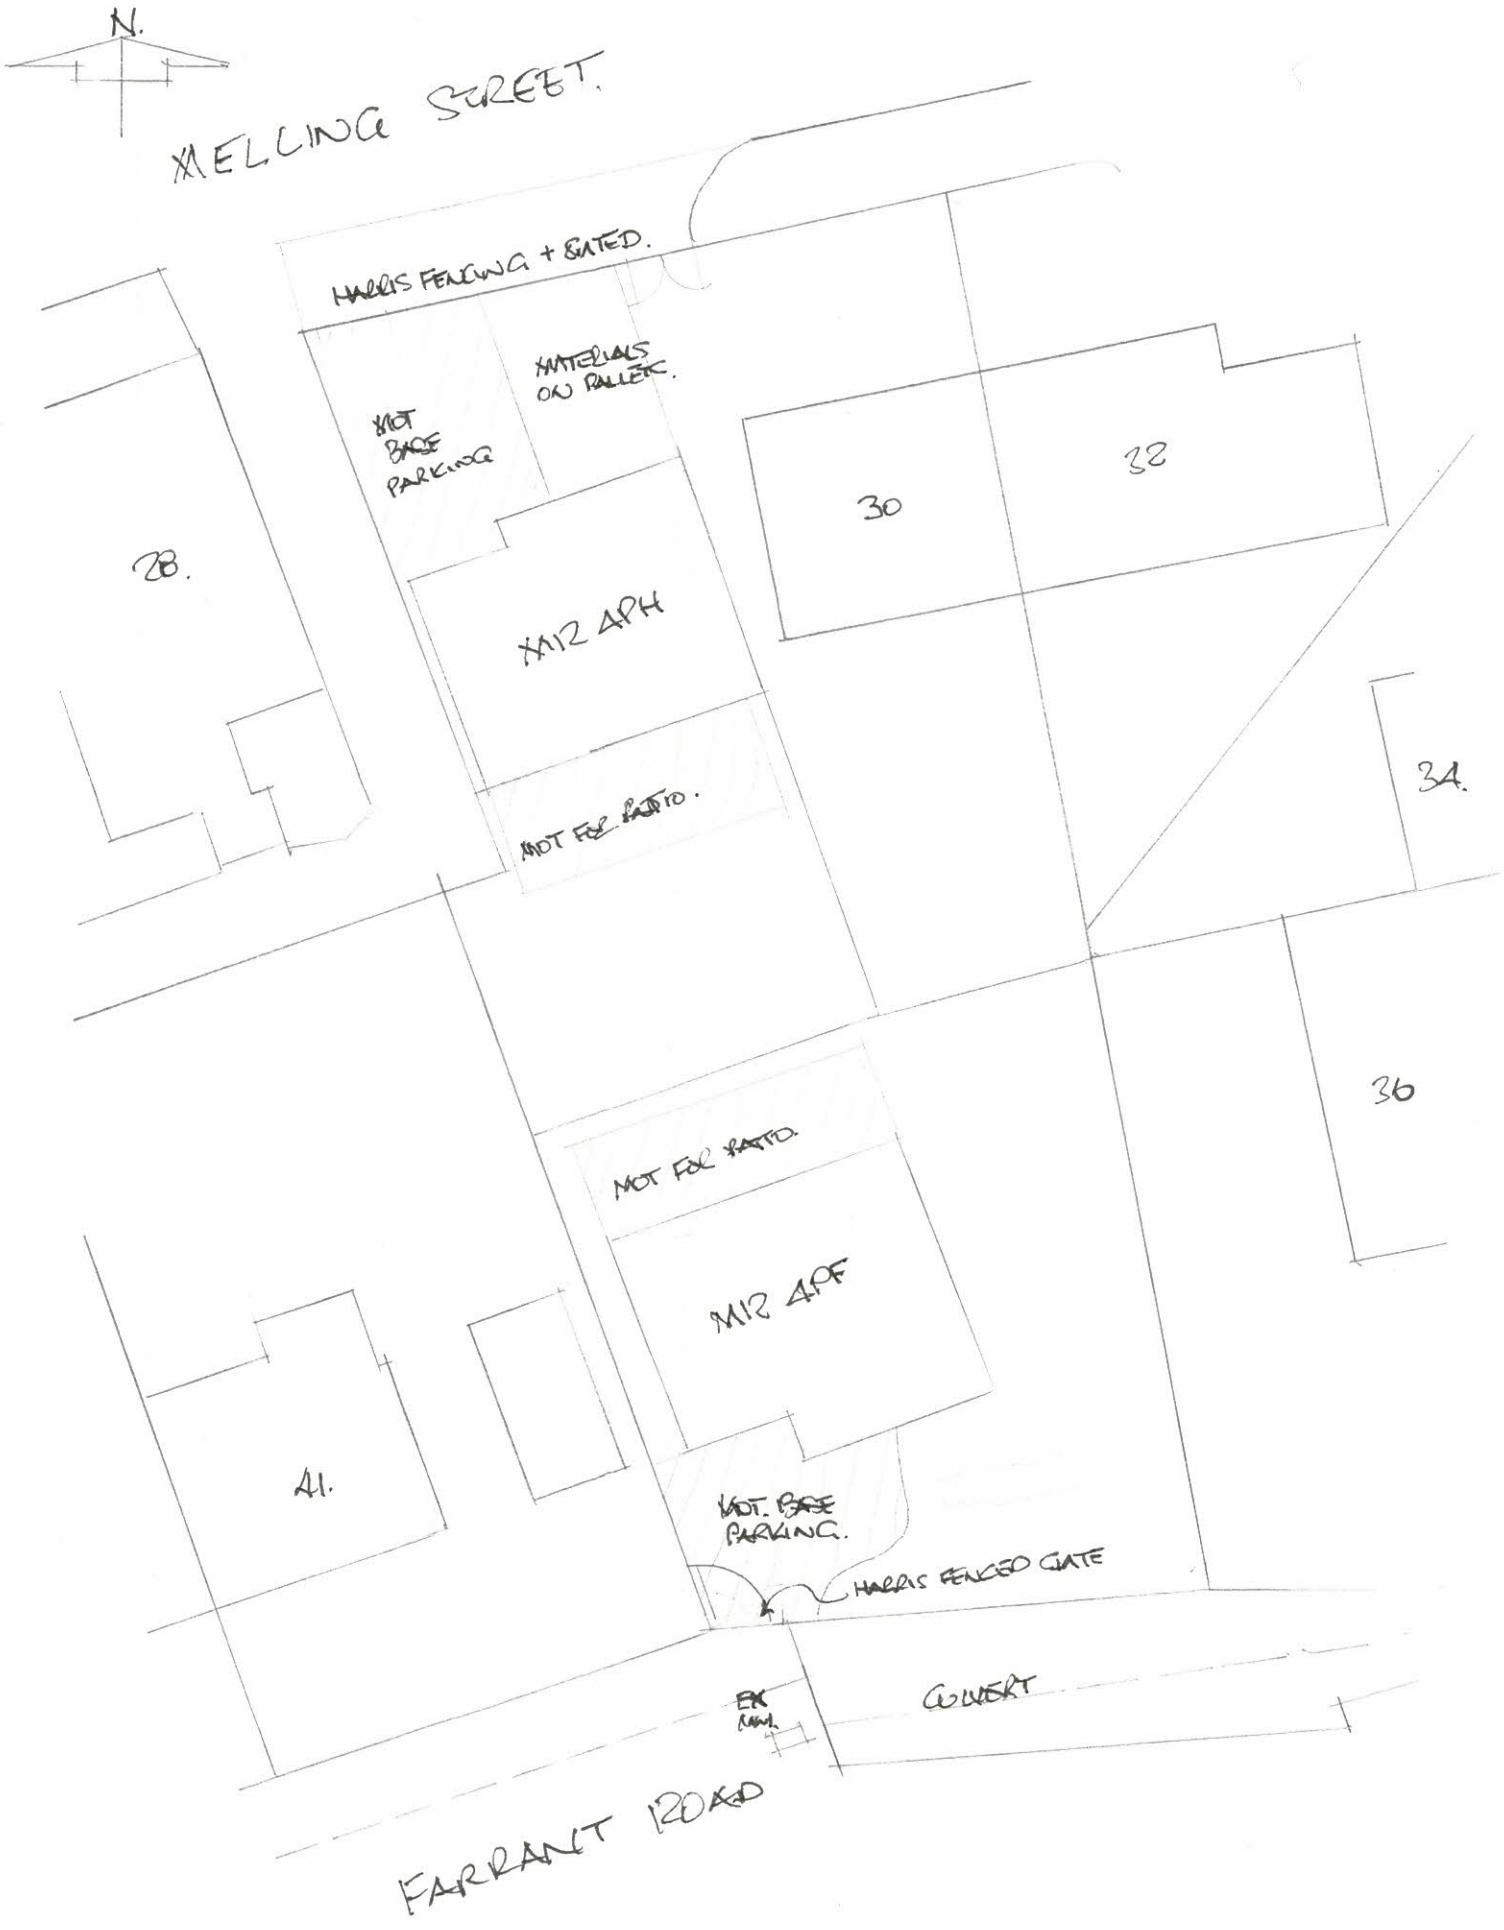


CAMP ADJ TO 30 MELLING ST. M12 4PH.
CONSTRUCTION MANAGEMENT
SITES REMARKATION

Scale 1:600 • A4.