
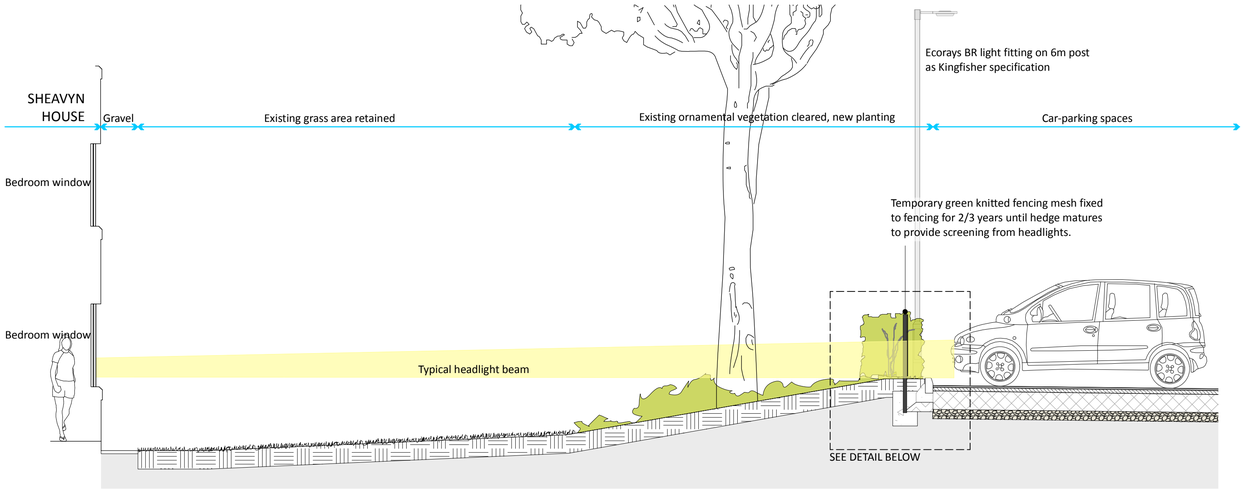



1:50 TYPICAL SECTION 423-A THROUGH NORTHERN BOUNDARY IN CAR-PARK

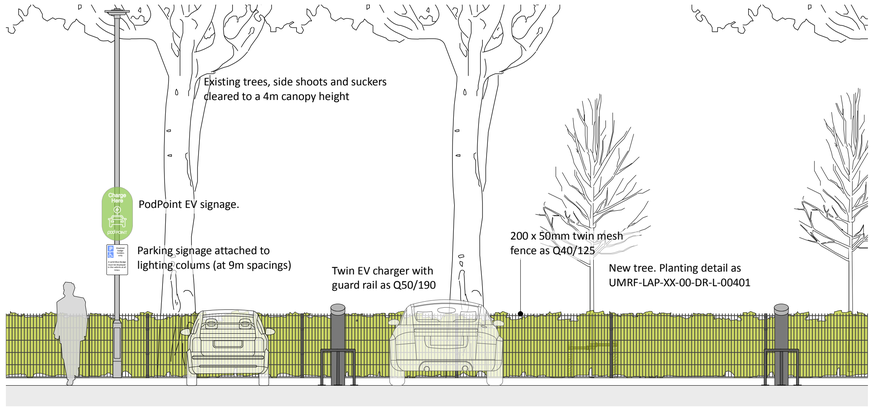


1:50 TYPICAL ELEVATION OF NORTHERN BOUNDARY IN CAR-PARK

© All information contained within this document remains copyright of Landscape Projects Ltd. and shall not be reproduced without prior consent.


(1) Do not scale from this drawing - use written dimensions only. (2) All dimensions are in millimeters unless noted. (3) All dimensions shall be verified on site before proceeding with the work. (4) Contractor to report and discreoancies or errors before proceeding on site. (5)Landscape Projects shall be notified of any discrepancies. (6) Engineer to specify all sub-bases. Any below ground construction is indicative.

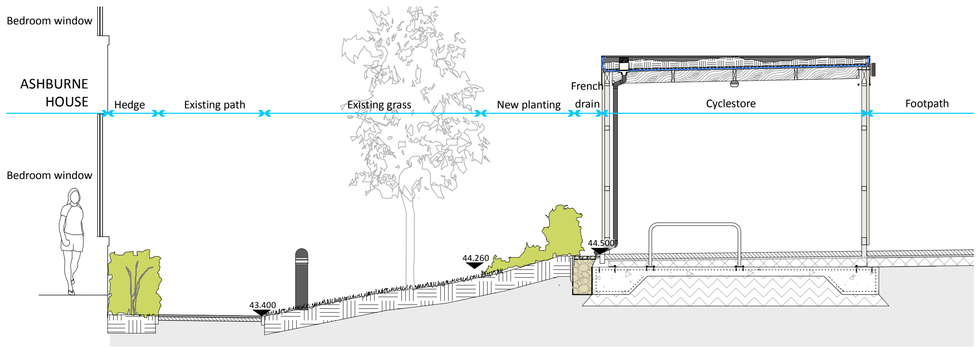


1:50 SECTION 423-B THROUGH NORTHERN BOUNDARY

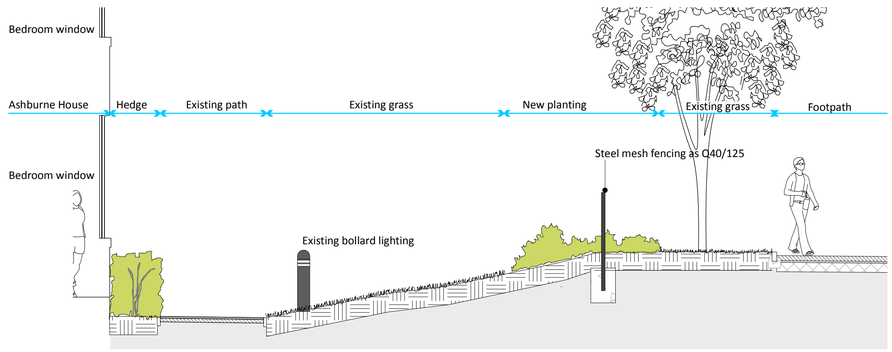


1:50 SECTION 423-C THROUGH NORTHERN BOUNDARY

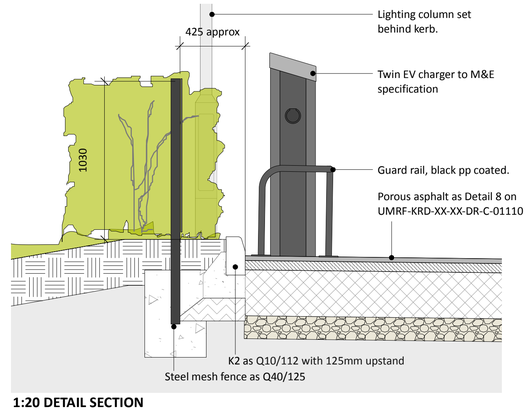


1:20 DETAIL SECTION

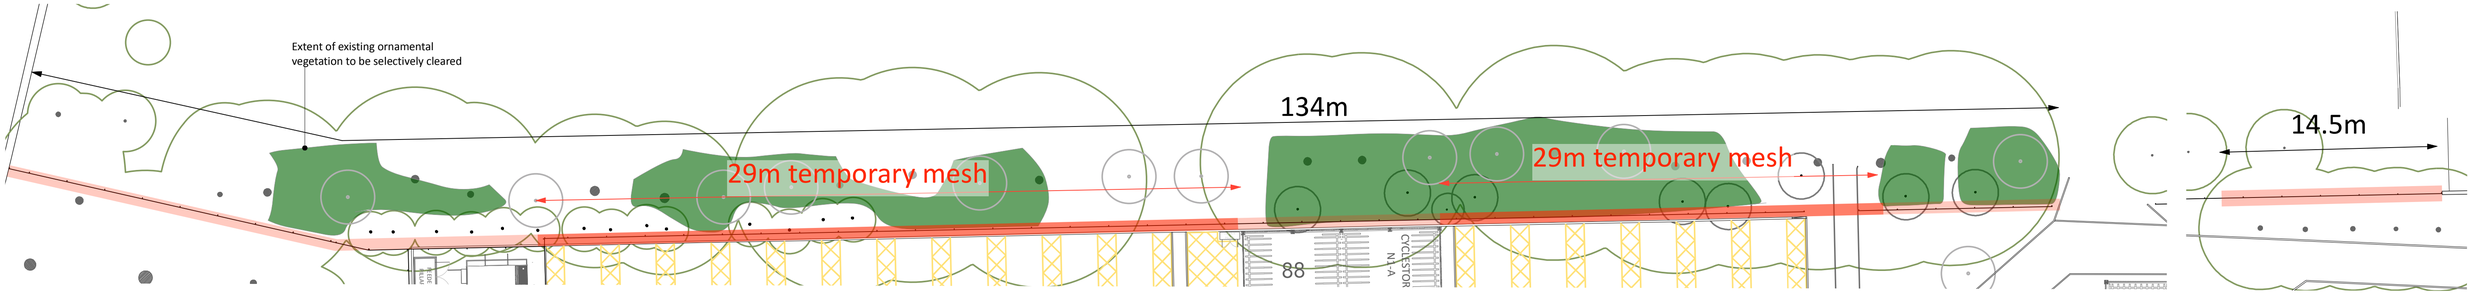

1:200 PLAN OF NORTHERN BOUNDARY

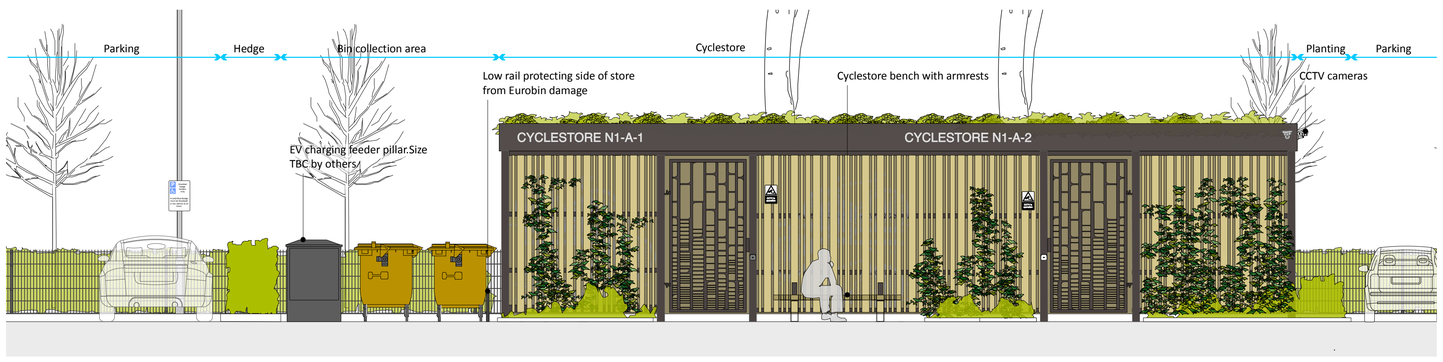

1:50 ELEVATION OF N1-A CYCLESTORE AND BIN STORAGE AREA

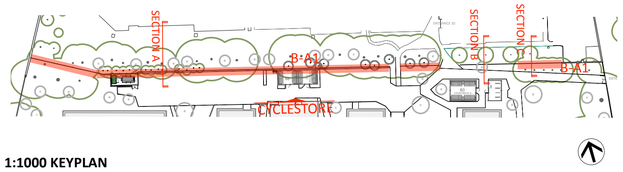

1:1000 KEYPLAN
Location of mesh fence

REVP2	RD	2026-01-20 Cyclestore elevation added
REV P1	RD	2025-10-03 First Issue

landscapeprojects

31 BLACKFRIARS ROAD
SALFORD
MANCHESTER
M3 7AQ

+44 (0) 161 839 8336

www.landscapeprojects.co.uk
post@landscapeprojects.co.uk

JOB TITLE	UoM Residences DBFO
CLIENT	University of Manchester
TITLE	N1 Boundary Fence Detail
SCALE	1:50/20 @ A1 DATE 2025-10-02
STATUS	S4 PURPOSE Formal Review
DRAWN	RCD CHECKED NS
REFERENCE	UMRF-LAP-XX-00-DR-L-00423 REV P2