



3. RECON VMU SOFFIT PLAN
1 : 20

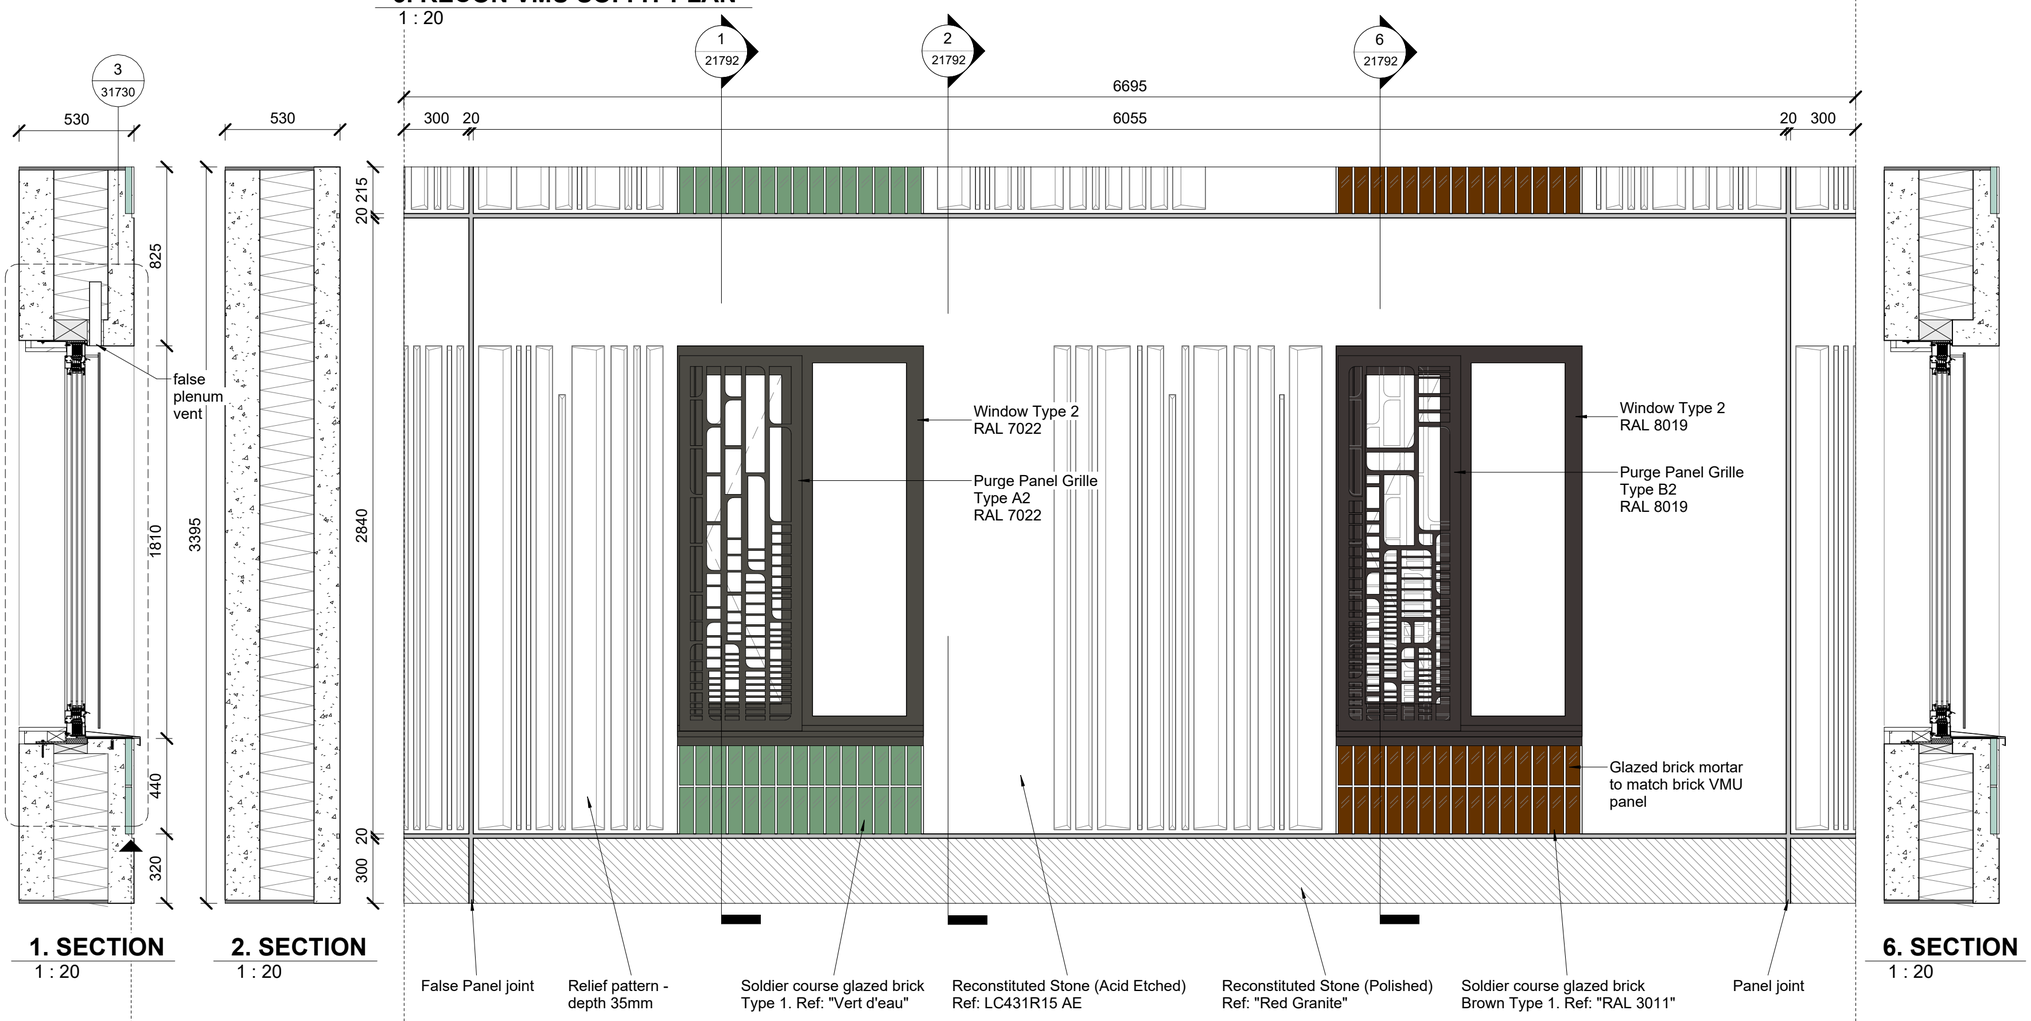

1. SECTION
1 : 20


2. SECTION
1 : 20

6. SECTION
1 : 20

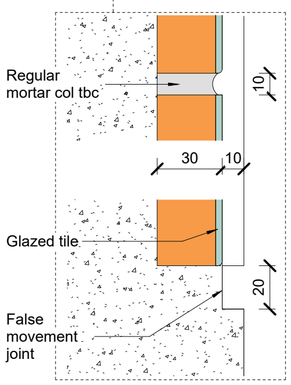

SEE ALSO SK116

4. RECON VMU PANEL ELEVATION
1 : 20

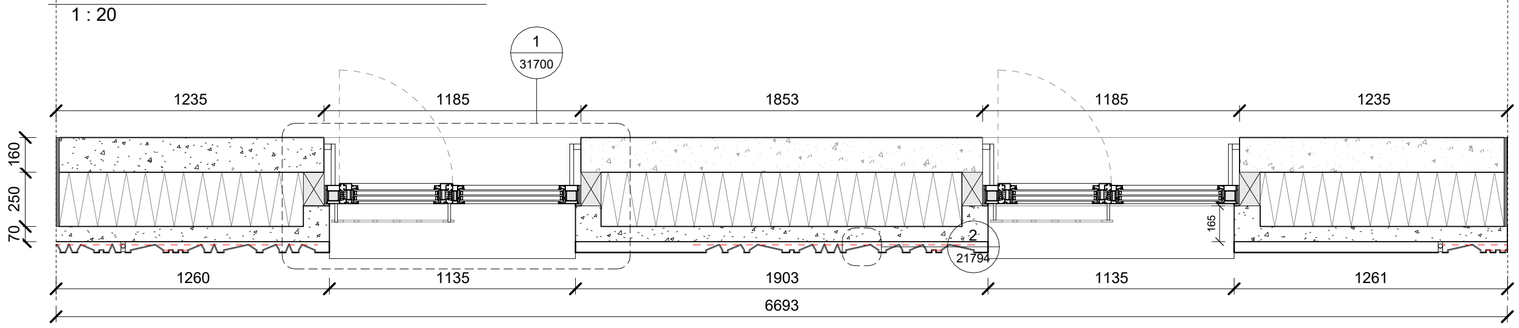

5. RECON VMU PANEL PLAN
1 : 20

A2

© COPYRIGHT
The copyright in this drawing is vested in Sheppard Robson and no license or assignment of any kind has been, or is, granted to any third party whether by provision of copies or originals or otherwise unless agreed in writing.

DO NOT SCALE FROM THIS DRAWING
The contractor shall check and verify all dimensions on site and report any discrepancies in writing to Sheppard Robson before proceeding work

FOR ELECTRONIC DATA ISSUE
Electronic Data / drawings are issued as "read only" and should not be interrogated for measurement. All dimensions and levels should read, only from those values stated in text on the drawing.

NOTES

1. INTERNAL LINING NOT REQUIRED FOR PLANNING BUT, MAY BE DESIRED TO PROTECT WINDOW FIXINGS
2. PANELS TO BE CAPPED TOP AND BOTTOM AND AT EITHER END WITH A SUITABLE MATERIAL TO PROTECT VOID / INSULATION LAYER
3. BACK AND SUPPORT FRAME TO HOLD THE VMU IN POSITION ON SITE NOT SHOWN. TBD BY STRUCTURAL ENGINEER
4. VMU TO BE CONSTRUCTED AS A SINGLE PANEL. PANEL JOINTS INDICATED TO BE 'FALSE' JOINTS BUT SHOULD REPRESENT VISUAL APPEARANCE OF REAL SILICON DUSTED JOINTS AND MATCH THE RECONT STONE COLOUR.
PLEASE REFER TO **UMRF-SRA-ZZ-ZZ-SK-A-SK116** FOR FURTHER DETAILS

REVISIONS

REV.	DATE	AMENDMENT
P01	16/04/25	First Issue
P02	22/05/2025	PLENUM VENT ADDED WINDOW
P03	30/06/2025	GENERAL UPDATES
P04	21/07/2025	Window handing updated
P05	22/07/25	FACADE PATTERN ALIGNED TO PLANS
P06	30/07/25	REMAINING MATERIAL REFERENCES ADDED
P07	13/08/25	RELIEF PATTERN AND DEPTHS CONFIRMED
P08	21/04/26	ISSUED FOR PLANNING

CLIENT
GRAHAM

SHEPPARD ROBSON

27th Floor City Tower Piccadilly Plaza Manchester M1 4BT
T: +44 (0)161 233 8900 E: enquiries@sheppardrobson.co.uk

PROJECT
UoM Residences DBFO

SCALE@A2	DATE	ORIGINATOR	CHECKED	AUTHORISED
As indicated	**21/04/26**	**SS**	**MM**	**NM**

DESCRIPTION
Typical Pre Cast Reconstituted Stone Panel Proposed VMU

STAGE
Stage 4

STATUS	PURPOSE FOR ISSUE	SR NO.
S4	**Formal Review and Comment**	**7172**

DRAWING NO.	REV.
UMRF-SRA-ZZ-XX-DR-A-21792	**P08**