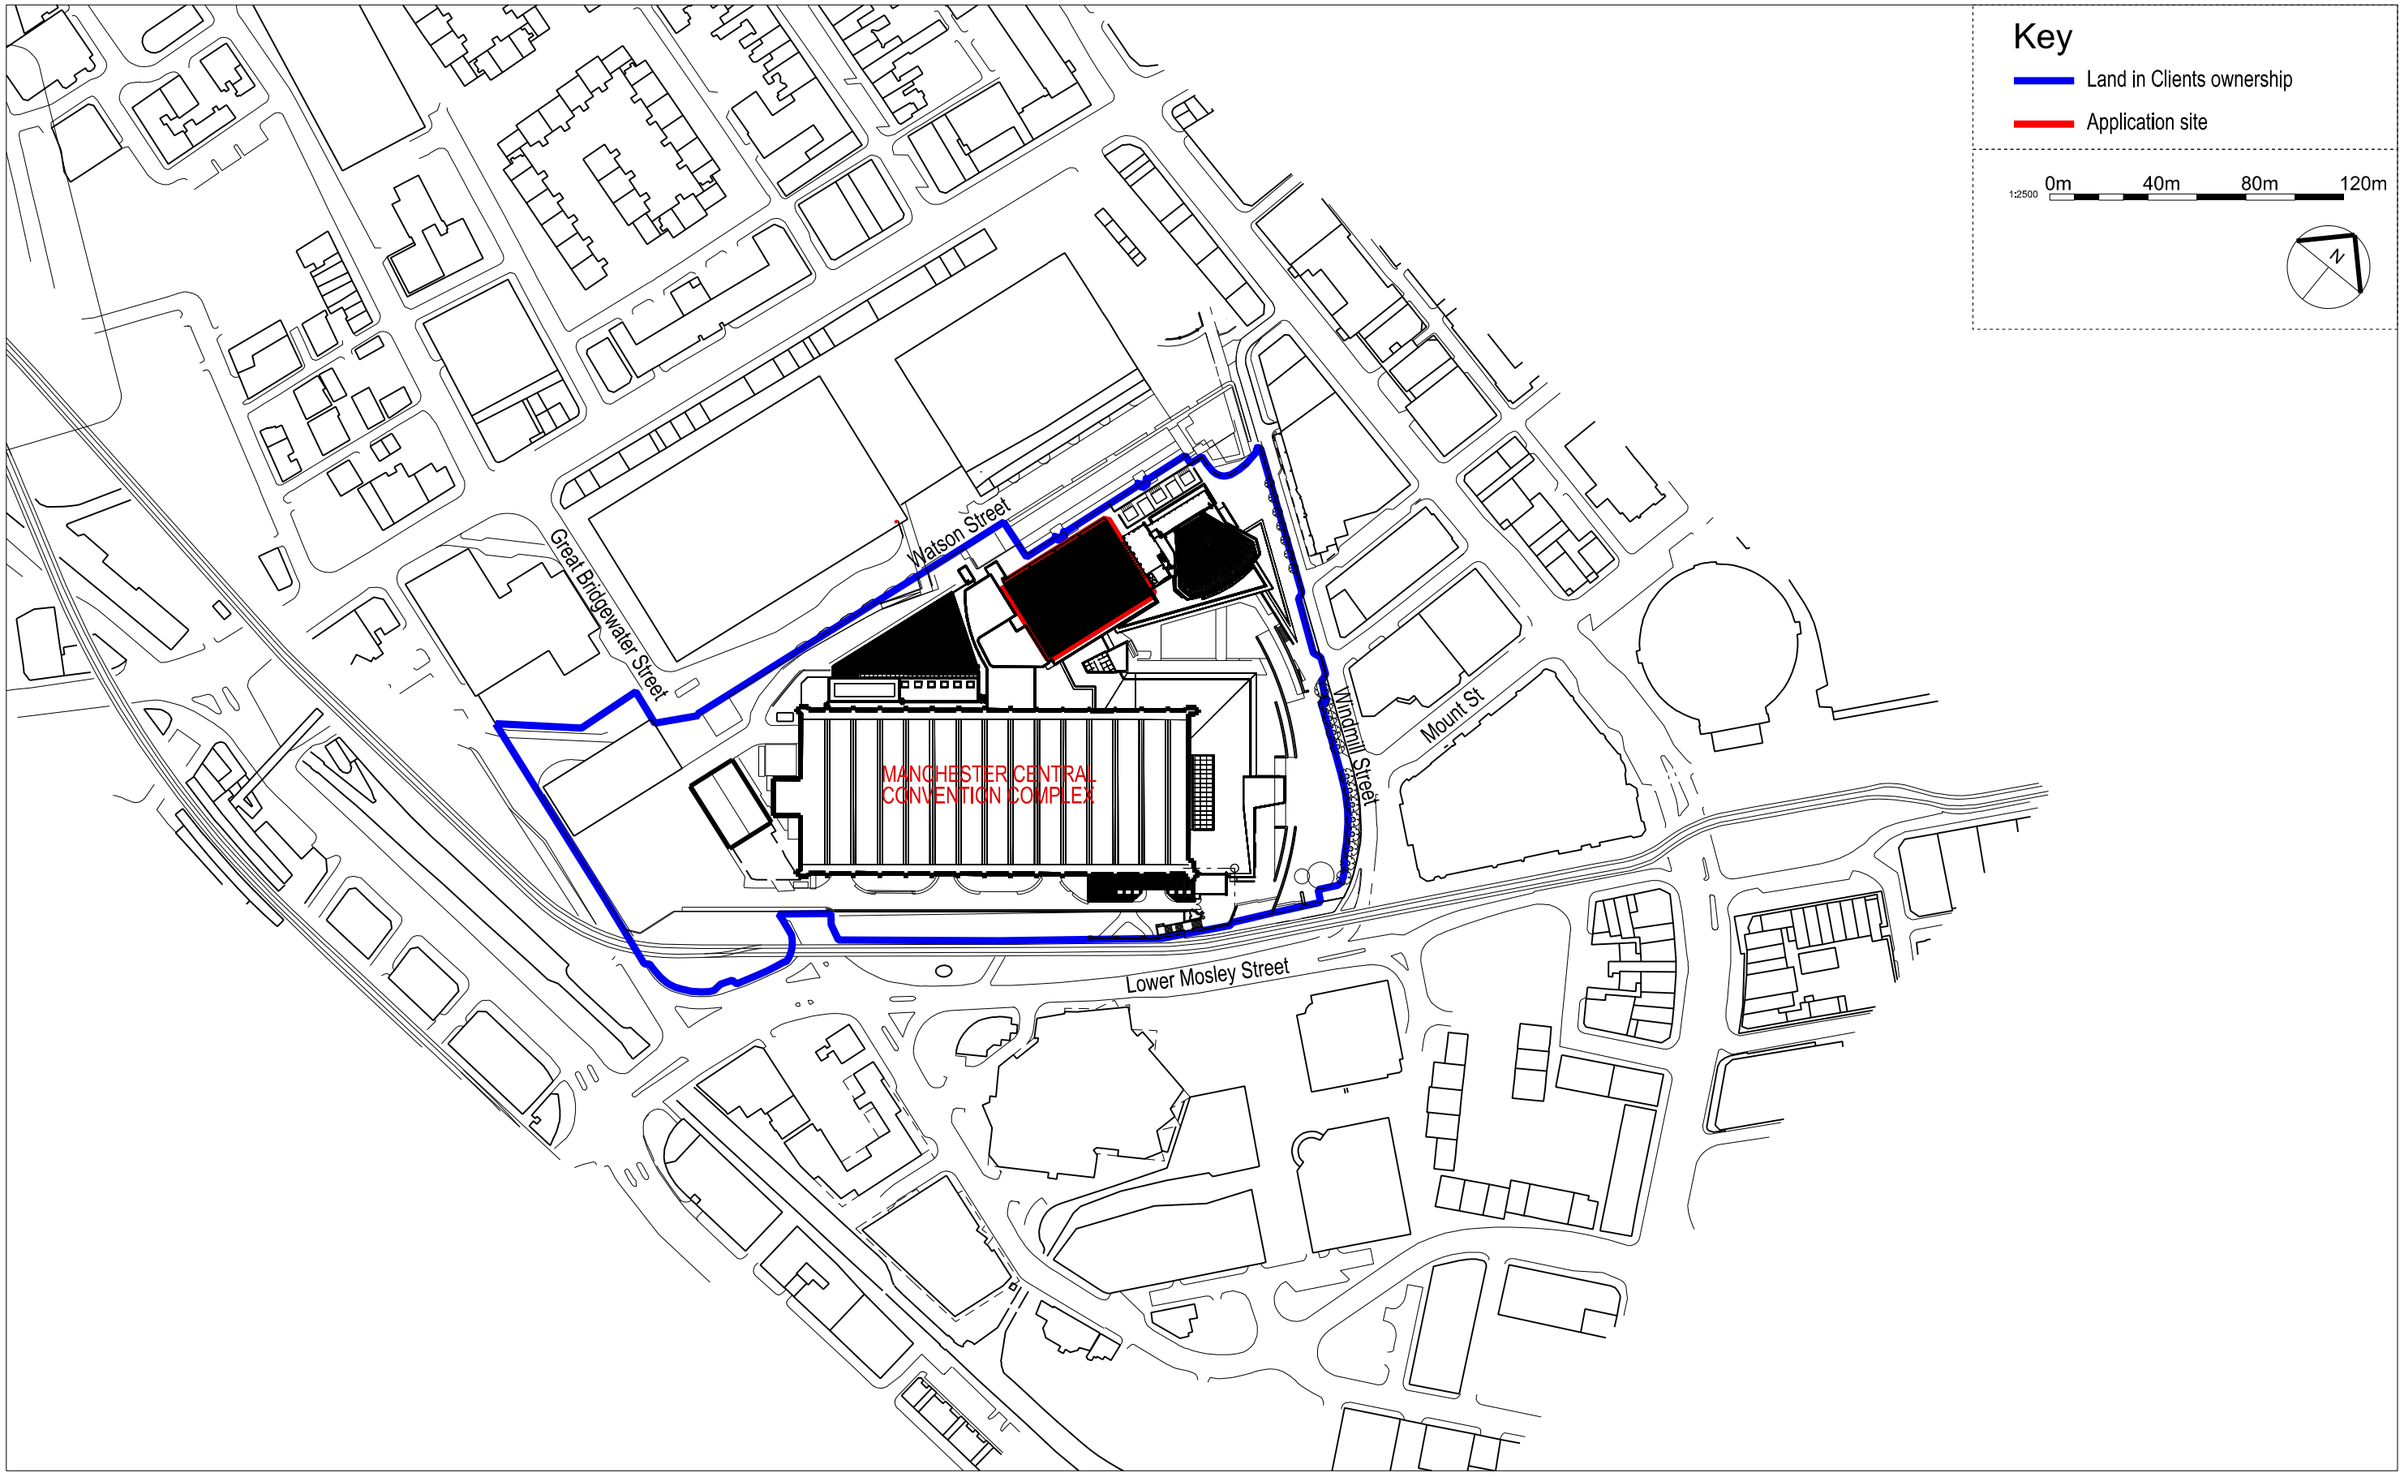


Manchester Central_Solar Install **6646_001**

Windmill Street, Manchester

Scale: Scale: 1:2500 @A3

TAYLORDESIGN
architects

w www.taylor-design.co.uk

Norcliffe House, Station Road, Wilmslow, Cheshire SK9 1BU
t 01625 528181 e office@taylor-design.co.uk

© Taylor Design 2025