
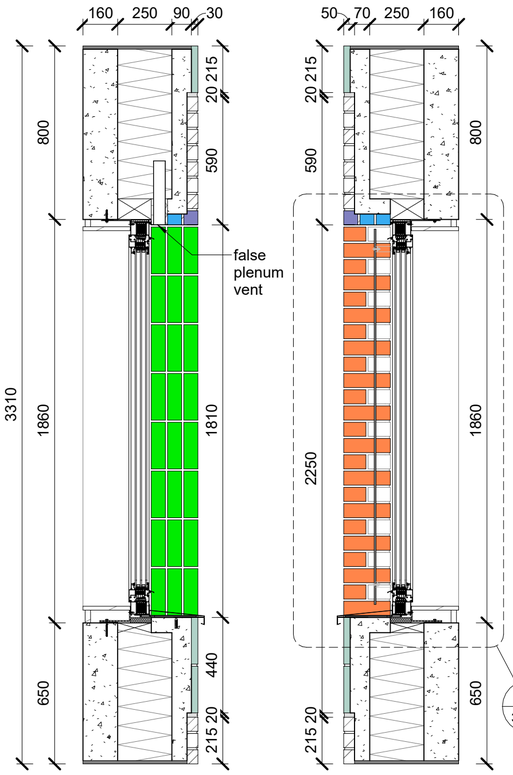


1. BRICK VMU S.1

1 : 20


2. BRICK VMU S.2

1 : 20

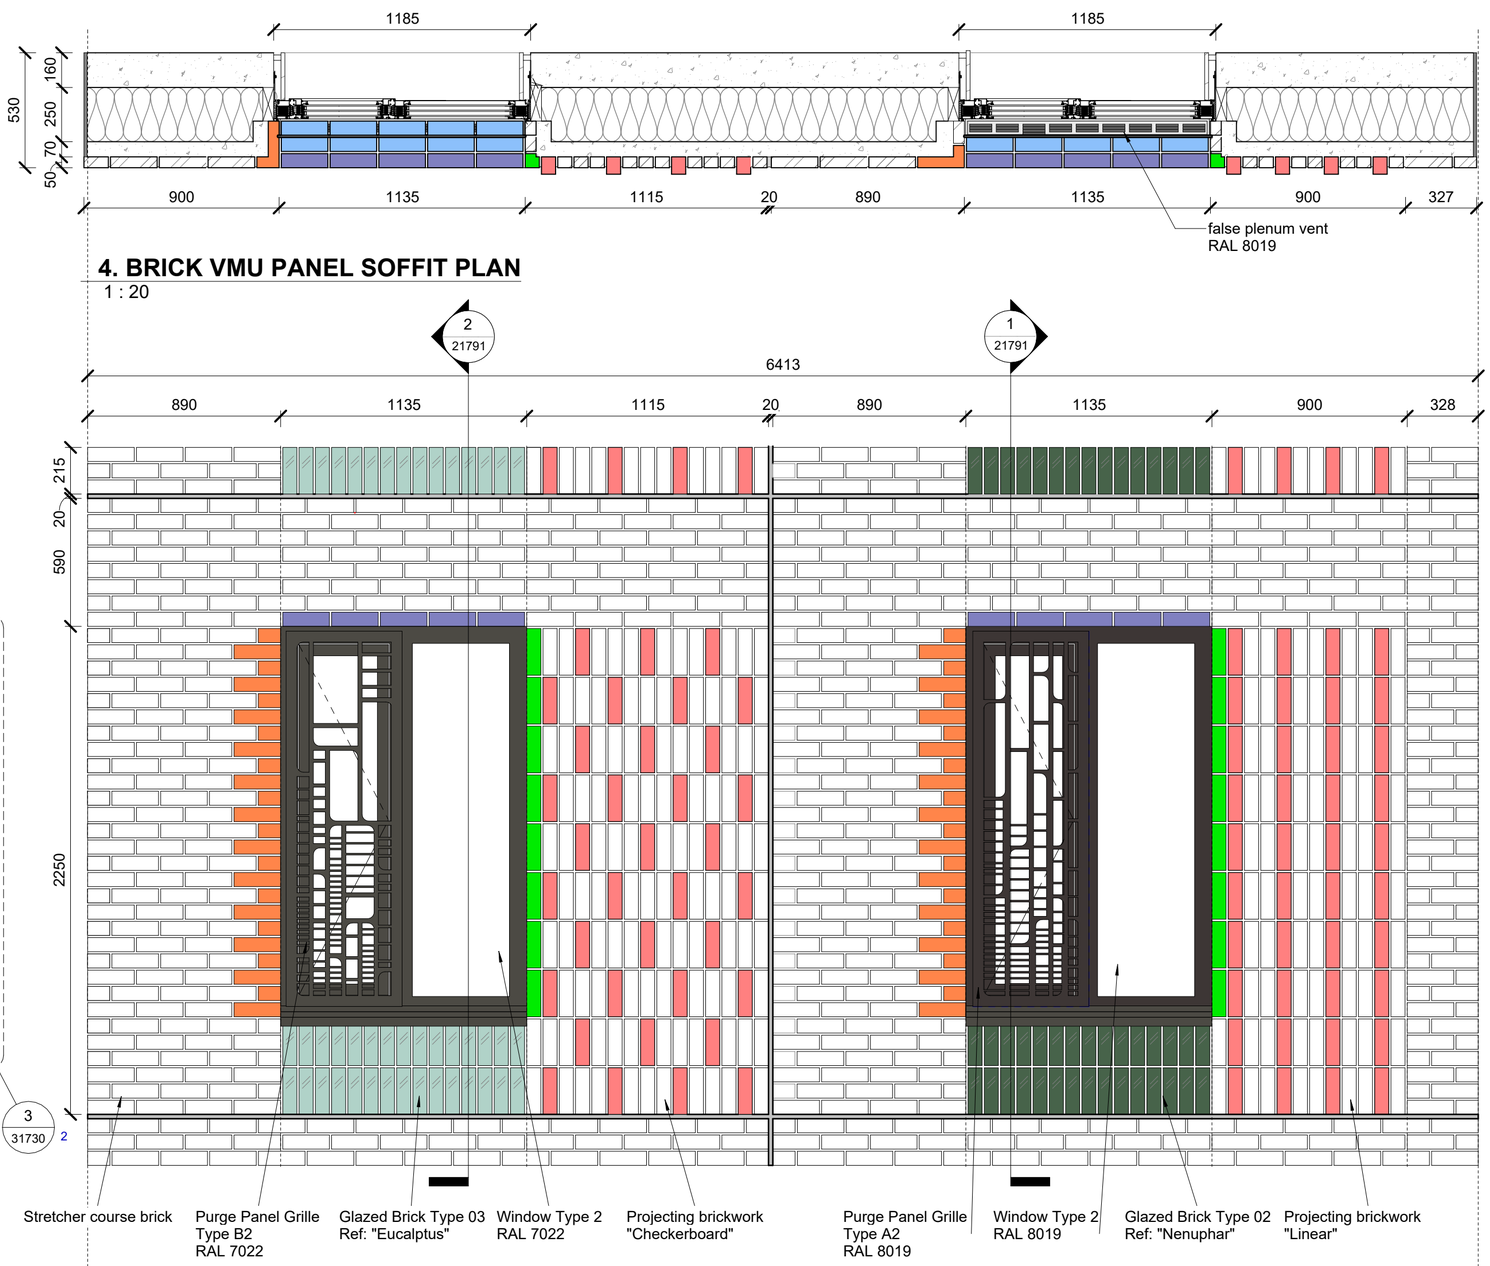

4. BRICK VMU PANEL SOFFIT PLAN

1 : 20

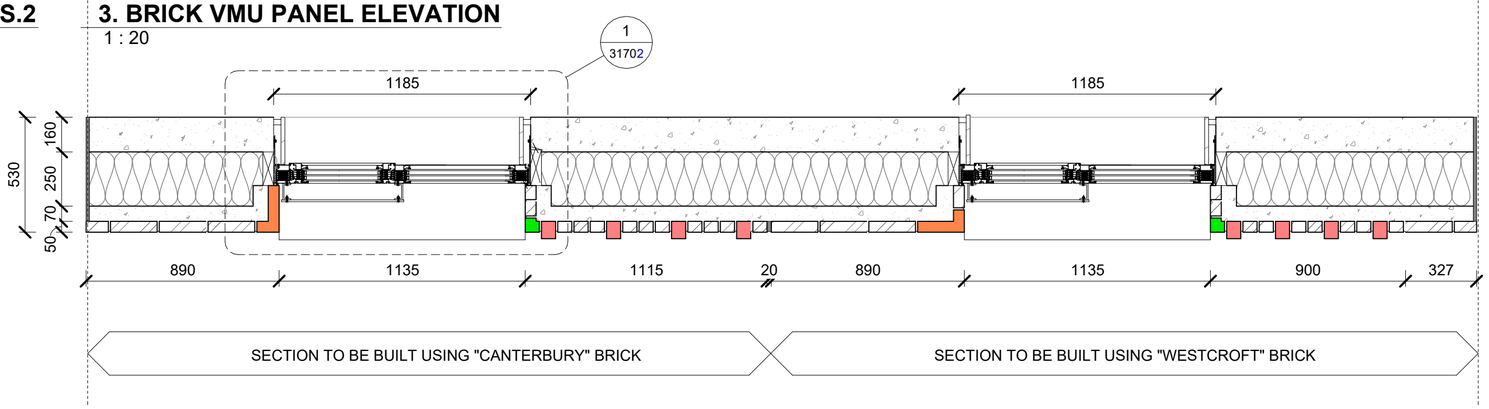

3. BRICK VMU PANEL ELEVATION

1 : 20

Brick Specials Key

Pistol Stretcher	P5.2
Soldier Return	SD.1.1
Slip Return	SLR.50
Bespoke sized	BD.1.3
Soffit Brick	65x215x50

5. BRICK VMU PANEL PLAN

1 : 20

A2

© COPYRIGHT
The copyright in this drawing is vested in Sheppard Robson and no license or assignment of any kind has been, or is, granted to any third party whether by provision of copies or originals or otherwise unless agreed in writing.

DO NOT SCALE FROM THIS DRAWING
The contractor shall check and verify all dimensions on site and report any discrepancies in writing to Sheppard Robson before proceeding work

FOR ELECTRONIC DATA ISSUE
Electronic Data / drawings are issued as "read only" and should not be interrogated for measurement. All dimensions and levels should read, only from those values stated in text on the drawing.

NOTES

1. INTERNAL LINING NOT REQUIRED FOR PLANNING BUT, MAY BE DESIRED TO PROTECT WINDOW FIXINGS
2. PANELS TO BE CAPPED TOP AND BOTTOM AND AT EITHER END WITH A SUITABLE MATERIAL TO PROTECT VOID / INSULATION LAYER
3. BACK AND SUPPORT FRAME TO HOLD THE VMU IN POSITION ON SITE NOT SHOWN. TBD BY STRUCTURAL ENGINEER
4. VMU TO BE CONSTRUCTED AS A SINGLE PANEL. PANEL JOINTS INDICATED TO BE 'FALSE' JOINTS BUT SHOULD REPRESENT VISUAL APPEARANCE OF REAL SILICON DUSTED JOINTS AND MATCH THE MORTAR COLOUR AND TEXTURE.
5. JOINTS TO BE BUCKET HANDLE TO COVER THE UNFINISHED EDGE OF THE GLAZED BRICKS.
6. MORTAR COLOUR TO MATCH SAMPLE PANELS ON SITE.

REVISIONS

REV.	DATE	AMENDMENT
P01	09/04/25	First Issue
P02	23/06/25	GENERAL UPDATES DRAWING SHEET SIZE CHANGED
P03	30/06/2025	FALSE PLENUM VENT ADDED TO WINDOW SOFFIT
P04	30/07/25	REMAINING MATERIAL REFERENCES ADDED
P05	31/07/25	PLENUM VENT ALTERNATED TO BE FINISHED IN ALTERNATIVE RAL
P06	30/01/26	Canopy Drawings Update
P07	21/04/26	ISSUED FOR PLANNING

CLIENT

GRAHAM

SHEPPARD ROBSON

27th Floor City Tower Piccadilly Plaza Manchester M1 4BT
T: +44 (0)161 233 8900 E: enquiries@sheppardrobson.co.uk

PROJECT
UoM Residences DBFO

SCALE@A2	DATE	ORIGINATOR	CHECKED	AUTHORISED
As indicated	**21/04/26**	**MM**	**MM**	**NM**

DESCRIPTION
Typical Pre Cast Brick Panel Proposed VMU

STAGE
Stage 4

STATUS	PURPOSE FOR ISSUE	SR NO.
S4	**Formal Review and Comment**	**7172**

DRAWING NO.	REV.
UMRF-SRA-ZZ-XX-DR-A-21791	**P07**