

© All information contained within this document remains copyright of Landscape Projects Ltd. and shall not be reproduced without prior consent.


(1) Do not scale from this drawing - use written dimensions only. (2) All dimensions are in millimeters unless noted. (3) All dimensions shall be verified on site before proceeding with the work. (4) Contractor to report and discreoancies or errors before proceeding on site. (5)Landscape Projects shall be notified of any discrepancies. (6) Engineer to specify all sub-bases. Any below ground construction is indicative.

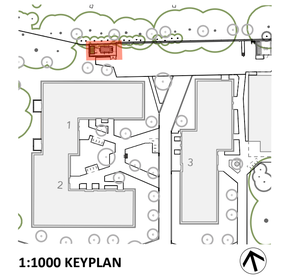


1:1000 KEYPLAN

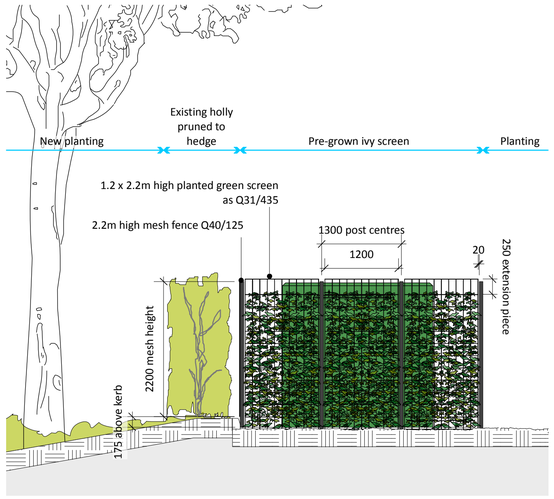


1:50 SECTION/ELEVATION VIEW FROM WEST

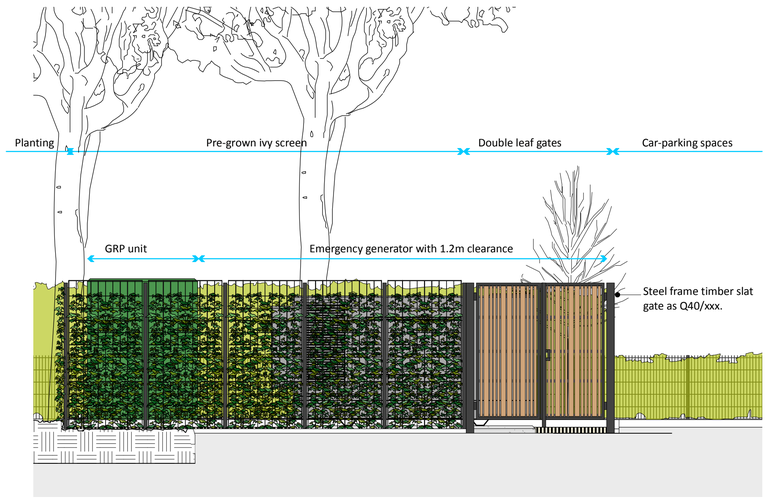


1:50 SECTION/ELEVATION VIEW FROM SOUTH

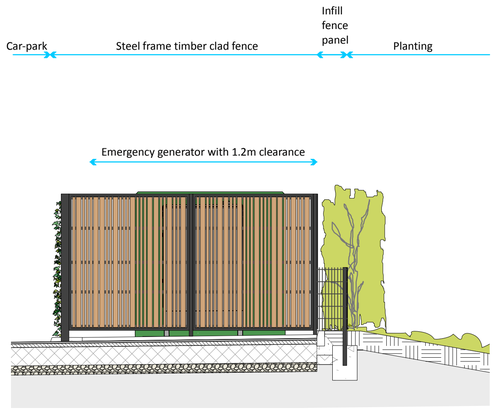


1:50 SECTION/ELEVATION VIEW FROM WEST

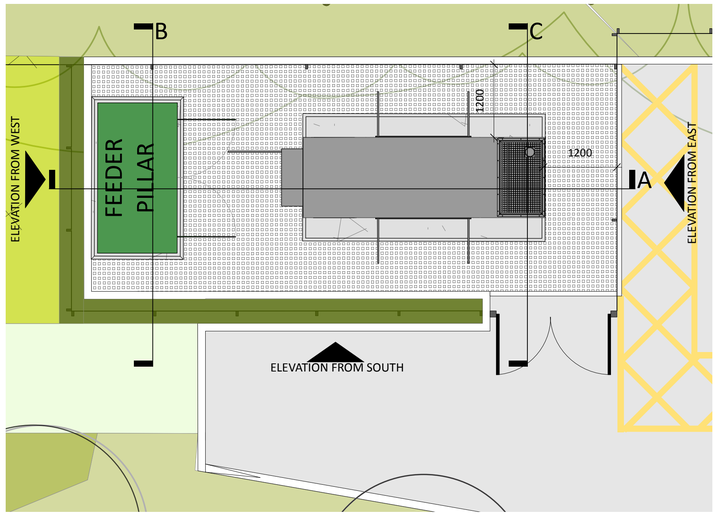


1:50 PLAN

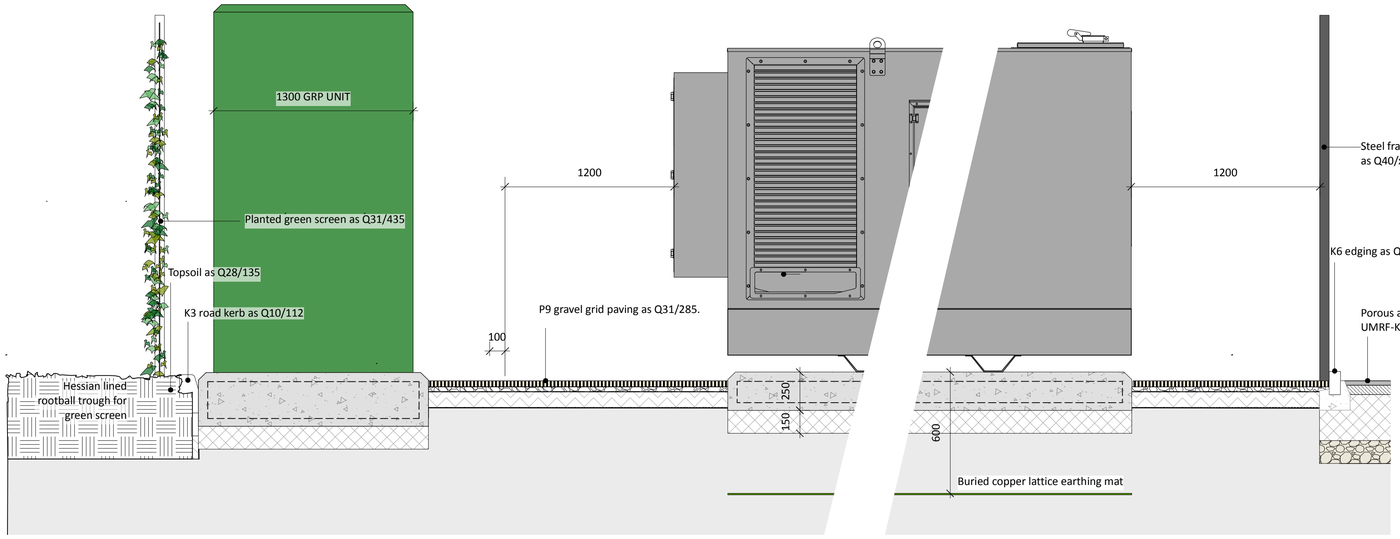

1:20 SECTION A THROUGH GENERATOR ENCLOSURE

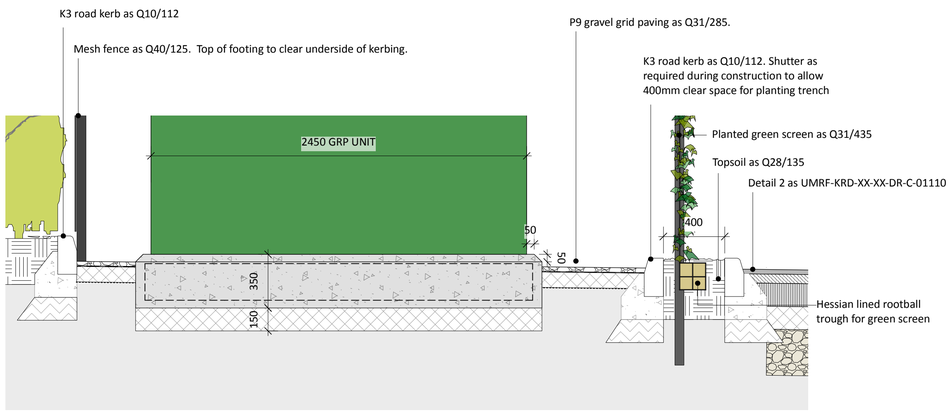

1:20 SECTION B THROUGH FEEDER PILLAR

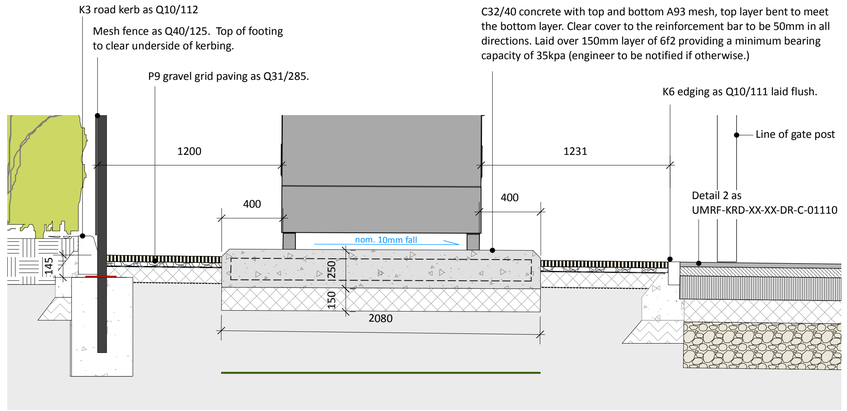

1:20 SECTION C THROUGH GENERATOR

REV P1 RD 2025-10-27 First Issue

landscapeprojects

31 BLACKFRIARS ROAD
SALFORD
MANCHESTER
M3 7AQ

+44 (0) 161 839 8336

www.landscapeprojects.co.uk
post@landscapeprojects.co.uk

JOB TITLE	UoM Residences DBFO
CLIENT	University of Manchester
TITLE	N1 Generator Enclosure
SCALE	1:50 @ A1
DATE	2025-10-02
STATUS	S4
PURPOSE	Formal Review
DRAWN	RCD
CHECKED	NS
REFERENCE	UMRF-LAP-XX-00-DR-L-00424
REV	P1