
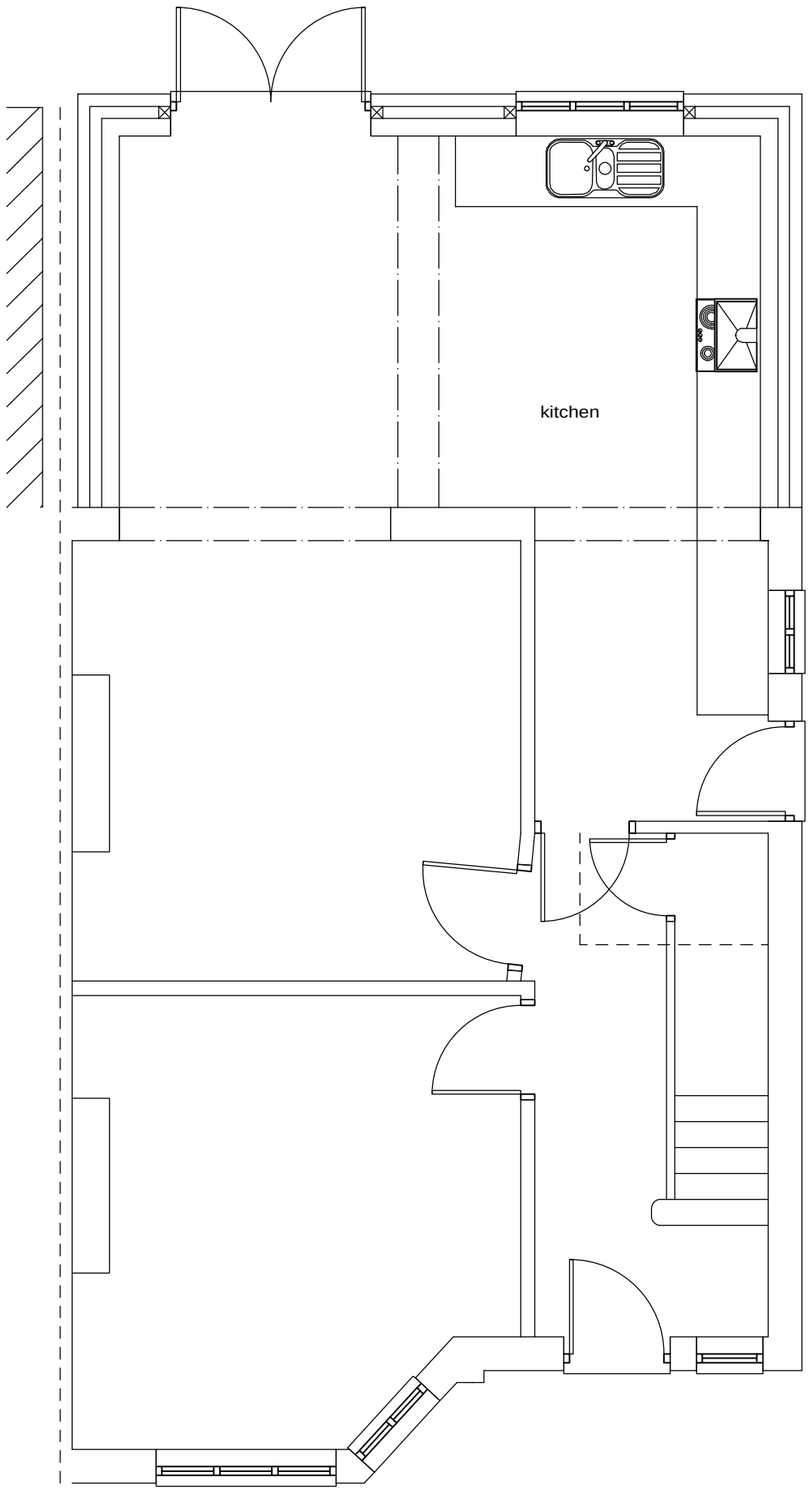



Ground

0 1 2 3 4 5m

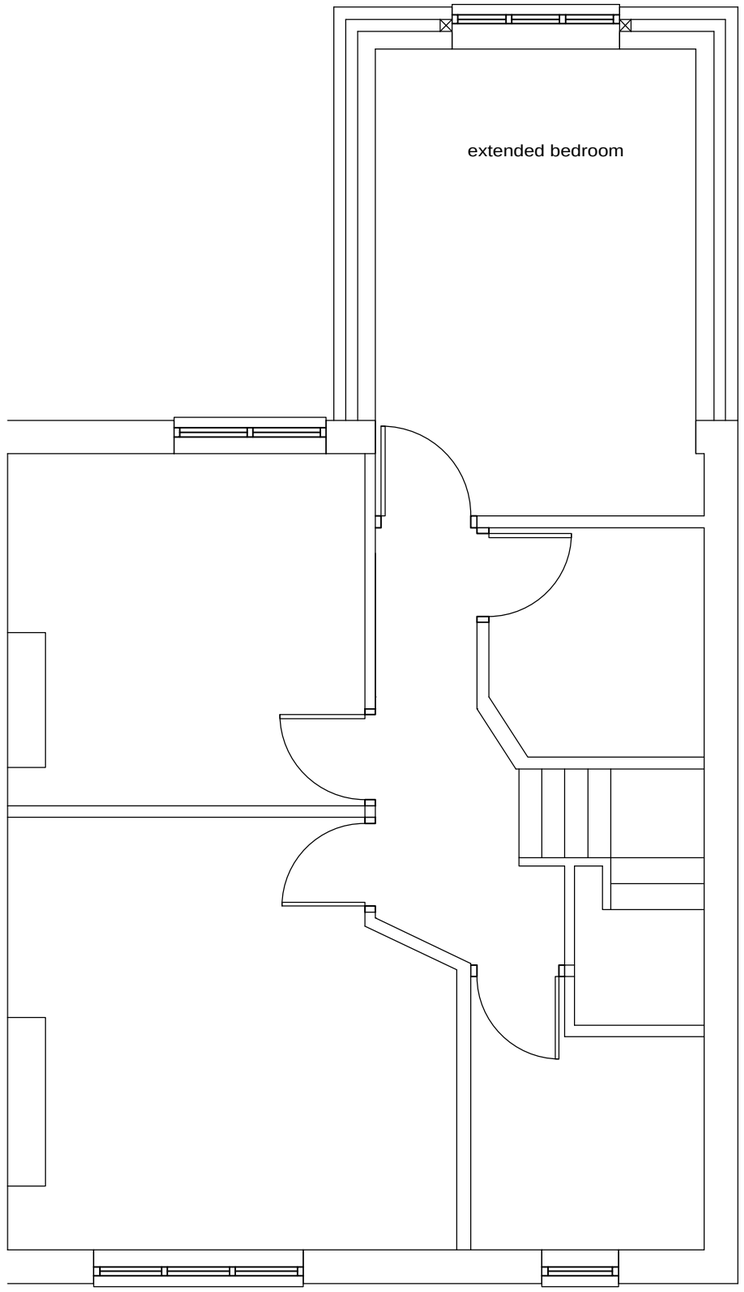


First

Plans prepared for
Local Authority approval
All dimensions to be
checked on site

| | | |
|---|---|---|
| | | |
| | | |
| | | |
| A | - | - |
| | Date | Revisions |

Ecopyright

Client
-

Job Title
-

Proposed Extensio at
22 Finchley Road
Manchester
M14 6FH

Drawing Title
-

Proposed Plans

Scale
-
1:50 @ A3

| Date | Drawn by |
|---|---|
| - | - |

| Drg No. | Rev. |
|---|---|
| - | - |