© THIS DRAWING IS THE PROPERTY OF JPG (LEEDS) LIMITED
REGISTERED IN ENGLAND No 4274608. COPYRIGHT RESERVED

DO NOT SCALE (A1)

NOTES

GENERAL NOTES

1. ALL MATERIALS AND WORKMANSHIP IS TO COMPLY WITH JPG CONSULTANTS STANDARD SPECIFICATION & ALL RELEVANT BRITISH & EUROPEAN STANDARDS.
2. THIS DRAWING IS TO BE READ IN CONJUNCTION WITH ALL RELEVANT ARCHITECTS, M & E CONSULTANTS AND JPG CONSULTANTS DRAWINGS.
3. ANY DISCREPANCIES SHOULD BE REPORTED TO THE ENGINEER IMMEDIATELY SO THAT CLARIFICATION CAN BE SOUGHT PRIOR TO COMMENCEMENT OF WORKS.


LEGEND

AREA OF LAND TO BE DEDICATED AS PUBLIC HIGHWAY

SITE DEVELOPMENT BOUNDARY

0m 3.125m 6.25m

SCALE 1:125

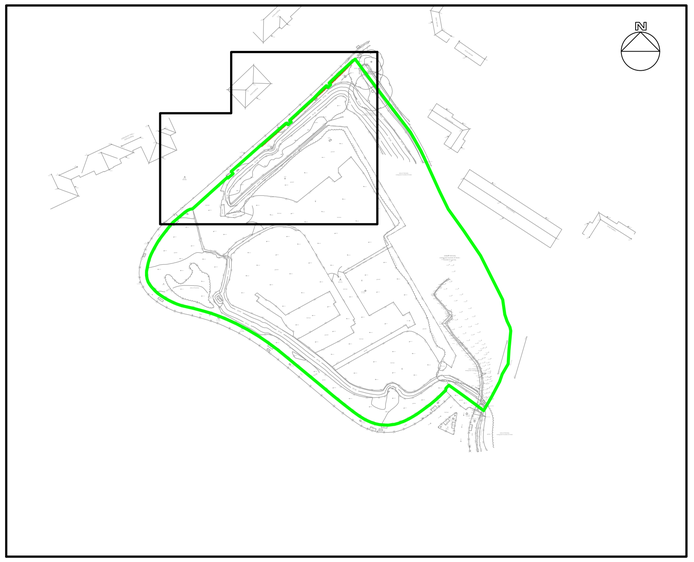

LOCATION PLAN

SCALE 1:1250

REV	DESCRIPTION	DATE	CHK	BY
P03	ADDITIONAL DIMS ADDED	24.01.25	LJB	BT
P02	HATCHING AMENDED FOR LEGAL AGREEMENT.	15/01/25	BT	AJB
P01	FIRST ISSUE.	09/01/25	BT	AJB

Project
DAKOTA HOTEL
MANCHESTER AIRPORT

Drawing Title
S278 WORKS
LAND DEDICATION PLAN

INFORMATION

JPG
www.jpg.group
E admin@jpg.group | T +44 (0)113 263 1155

L051-JPG-90-XX.XX-D-C-001690 | S2 | **P03**