© THIS DRAWING IS THE PROPERTY OF JPG (LEEDS) LIMITED
REGISTERED IN ENGLAND No 6274608. COPYRIGHT RESERVED

DO NOT SCALE (A0)

NOTES

GENERAL NOTES

1. ALL MATERIALS AND WORKMANSHIP IS TO COMPLY WITH JPG CONSULTANTS STANDARD SPECIFICATION & ALL RELEVANT BRITISH & EUROPEAN STANDARDS.
2. THIS DRAWING IS TO BE READ IN CONJUNCTION WITH ALL RELEVANT ARCHITECTS, M & E CONSULTANTS AND JPG CONSULTANTS DRAWINGS.
3. ANY DISCREPANCIES SHOULD BE REPORTED TO THE ENGINEER IMMEDIATELY SO THAT CLARIFICATION CAN BE SOUGHT PRIOR TO COMMENCEMENT OF WORKS.

LEGEND

ASPHALT CARRIAGEWAY
MEDIUM DUTY
- SURFACE COURSE
  40mm HRA 55/10 F SURF 40/60.
- DENSE BASE AND BINDER COURSE
  110mm OF AC32 DENSE BASE 40/60 TO CL. 906 (SHW).
- SUB-BASE/CAPPING
  230mm TYPE 1 MATERIAL, 380mm OF 6F2 MATERIAL TO CLAUSE 803 (SHW).

ASPHALT CARRIAGEWAY RESURFACING
MEDIUM DUTY
- SURFACE COURSE
  40mm HRA 55/10 F SURF 40/60.
- DENSE BASE AND BINDER COURSE
  110mm OF AC32 DENSE BASE 40/60 TO CL. 906 (SHW).

1018.1 DOUBLE YELLOW LINING
CONTINUOUS LINING INDICATING THAT VEHICLES SHOULD NOT STOP AT ALL TIMES. 100 MARK, 100 GAP, 100 WIDE. YELLOW.

PROPOSED 50mm x 150mm FLAT TOP EDGING KERB

PROPOSED 125mm UPSTAND KERBDRAIN

SITE DEVELOPMENT BOUNDARY

EXTENTS OF WORKS BOUNDARY

MCC NOTES

1. ALL CONCRETE TO BE CLAUSE TO CLAUSE 1001 TABLE 10/1.
2. SURFACE COURSE: HOT ROLLED ASPHALT SHALL COMPLY WITH CLAUSE 911 OR CLAUSE 943. ASPHALT CONCRETE SHALL CONFORM TO CLAUSE 912, THIN SURFACE COURSE SYSTEMS SHALL COMPLY WITH CLAUSE 942.
3. CHIPPINGS: SHALL COMPLY WITH CLAUSE 915 AND PLACE TO GIVE A TEXTURE DEPTH IN ACCORDANCE WITH CLAUSE 921.2.
4. BINDER COURSE: HOT ROLLED ASPHALT SHALL COMPLY WITH CLAUSE 905 OR 943 OR ASPHALT CONCRETE TO CLAUSE 906 OR 929.
5. BASE: ASPHALT CONCRETE TO CLAUSE 906 OR 929.
6. BASE: GRADE ST4 CONCRETE SHALL BE PLACED WHERE NEW CONSTRUCTION IS LESS THAN 1.500m WIDE.
7. SUB-BASE: IN AREAS WHERE NEW CONSTRUCTION IS OVER 1.500m WIDE, GRADE ST1 CONCRETE SHALL BE USED OR AS SPECIFIED IN APPENDIX 7/1.
8. BOND COAT: BOND COAT IN ACCORDANCE WITH BS 594987 CLAUSE 5.5.
9. EDGE BEAM: CONCRETE SHALL BE GRADE C30, SHALL BE SHUTTERED ALONG ITS FREE EDGE, SHALL BE COMPACTED TO THE SATISFACTION OF THE ENGINEER AND HAVE A 75mm FALL ACROSS THE TOP SURFACE TO FACILITATE THE OVERLAPPING OF SUBSEQUENT CONSTRUCTION LAYERS.
10. SHAPING: SHAPING OF CARRIAGEWAY MUST BE ALLOWED FOR IN THE CONTRACTOR'S RATES UP TO A MAXIMUM OF 25mm PER TRAFFIC LANE.

PAVEMENT FOUNDATION (DMRB CD225)

CLASS 2 (SUB-BASE + CAPPING)

CBR	DEPTH	
	SUB-BASE	CAPPING
2.0%	N/A	N/A
2.5%	250mm	430mm
3.0%	230mm	380mm
4.0%	220mm	320mm
5.0%	200mm	250mm

WARNING! LIVE SERVICES

NOTE: ALL HIGHWAY CONSTRUCTION SPECIFICATION HAS BEEN PROPOSED BASED ON A CBR VALUE OF 3%. SUB-BASE AND CAPPING LAYER DEPTHS MAY BE ALTERED AS A RESULT OF FURTHER CBR INVESTIGATION.

0m 12.5m 25m
SCALE 1:500

REV	DESCRIPTION	DATE	CHK	BY
C01	CONSTRUCTION ISSUE	13.06.25	BT	BT
P02	SCALE BARS ADDED.	17.02.25	BT	AJB
P01	FIRST ISSUE	28.01.25	BT	AJB

Project
DAKOTA HOTEL
MANCHESTER AIRPORT

Drawing Title
S278 WORKS
SOUTHERN ACCESS LEGAL GENERAL ARRANGEMENT PLAN

CONSTRUCTION


JPG
www.jpg.group
E admin@jpg.group | T +44 (0)113 263 1155

L051-JPG-90-XX.XX-D-C-001517 | A5 | C01

LOCATION PLAN
SCALE 1:500




SOUTHERN ACCESS GENERAL ARRANGEMENT
SCALE 1:50

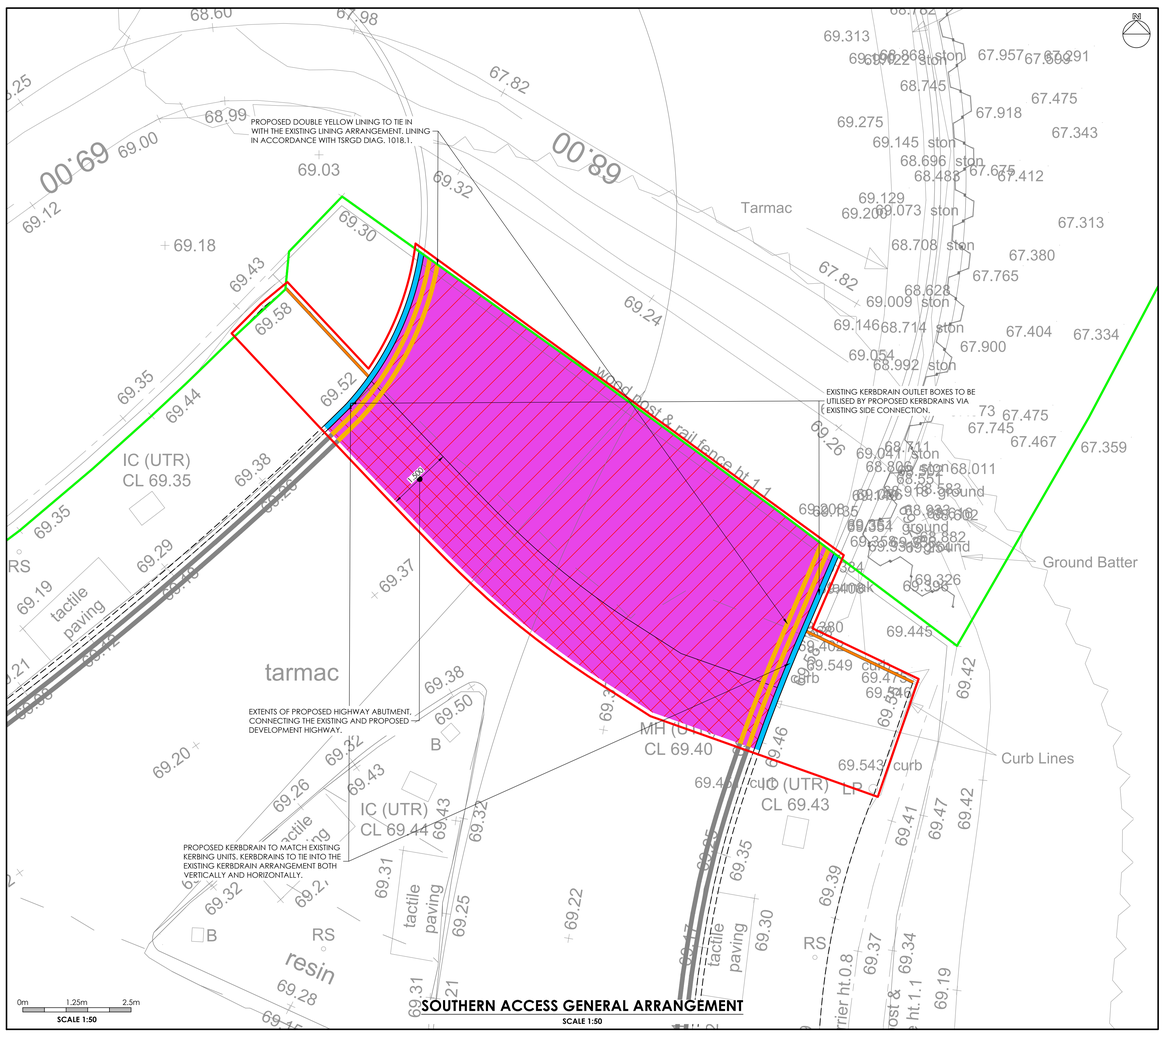

0m 1.25m 2.5m
SCALE 1:50

EXTENT OF WORKS PLAN
SCALE 1:100

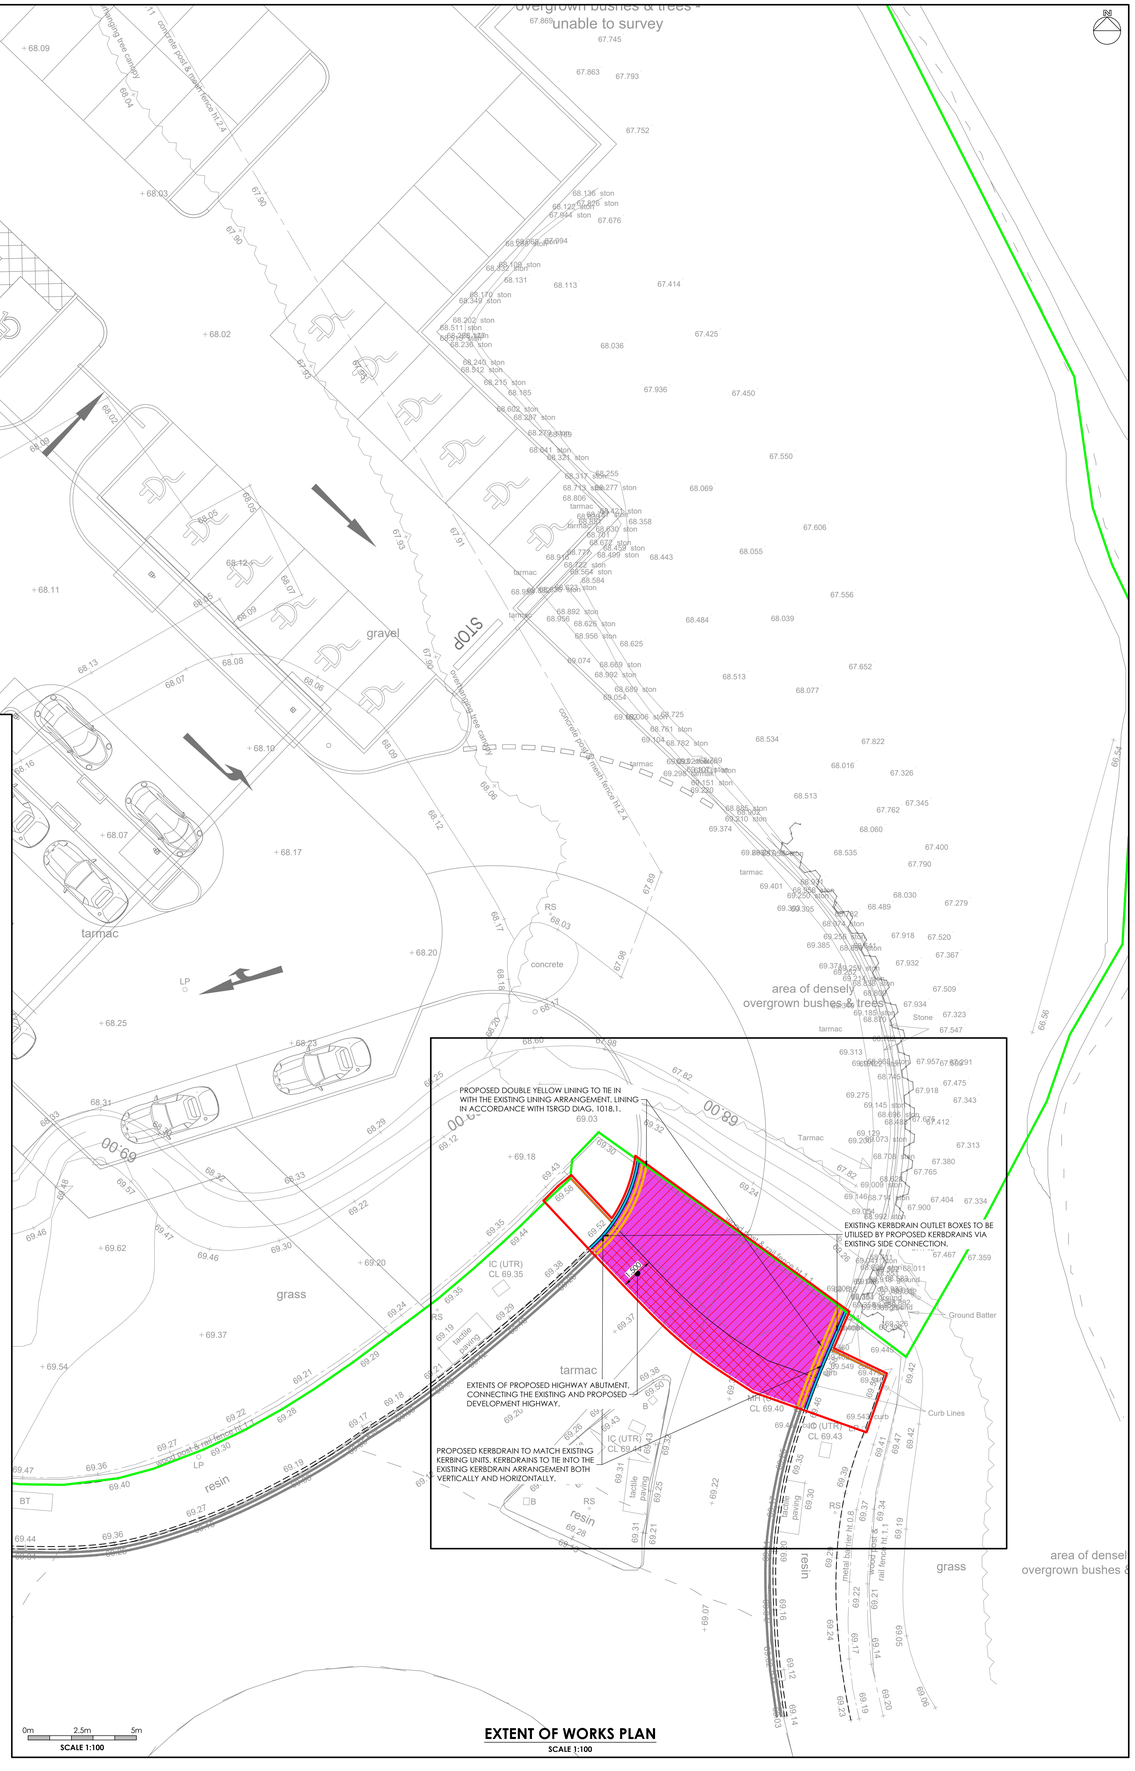

0m 2.5m 5m
SCALE 1:100