Copyright: All rights reserved. This drawing must not be reproduced without permission.


Only the original drawing should be relied upon. Contractors, subcontractors and suppliers must verify all dimensions on site before commencing any work or making any shop drawings.

All shop drawings to be submitted to the Architect for comment prior to fabrication.


This drawing is to be read in conjunction with the Architect's specification, bills of quantities/schedules, structural, mechanical and electrical drawings and all discrepancies are to be reported to the Architect.

Do not scale from this drawing. Dimensions are in millimetres unless otherwise stated.


revision / date / amendments

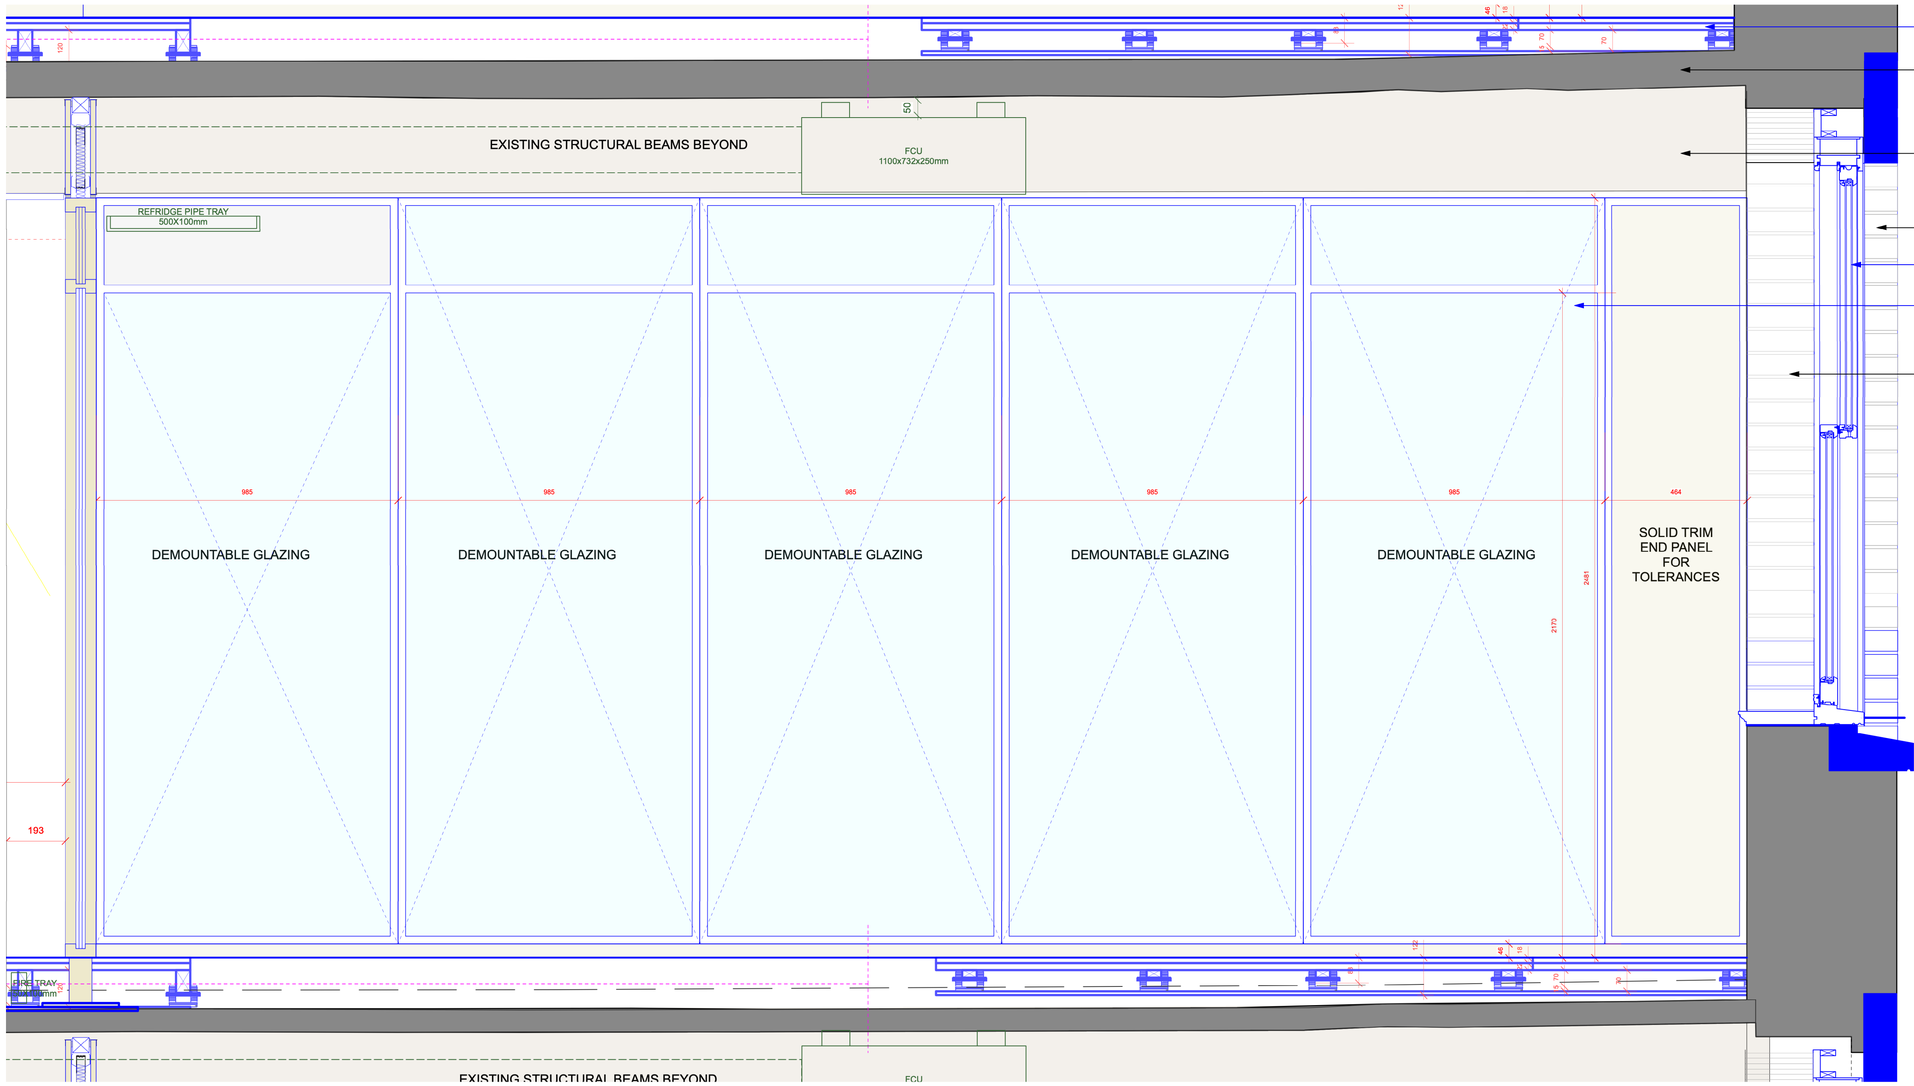

SHORT SECTION THROUGH OFFICES @ UPPER FLOORS
Shows flexible glass partitions between offices, proposed high level services and underfloor central electrical distrubution floor void

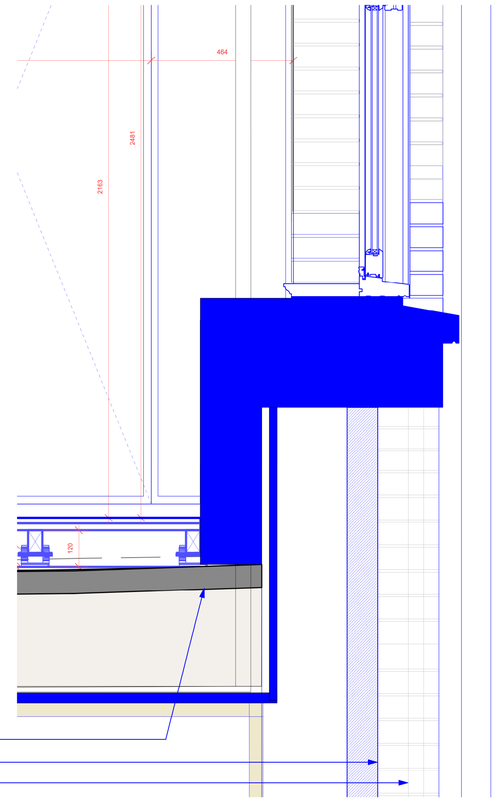

SHORT SECTION THROUGH CENTRAL ARCH @ 1ST FLOOR
Shows 1st floor level where floor abuts top of proposed Central Arch

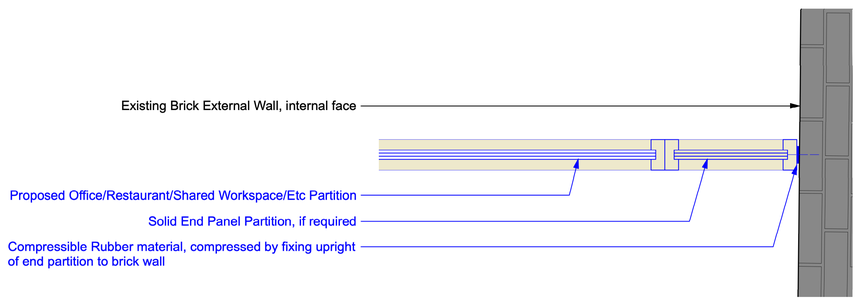

PARTITION TO BRICK WALL @ ALL FLOORS
Viewed from above shows abutment of partiton to Brick wall

0 200 400 600 800 1000 1600mm
A3 @ Scale 1 : 20

0 100 200 300 400 500 800mm
A1 @ Scale 1 : 10

PLANNING

ARCHER HUMPHRYES ARCHITECTS
Basement
Central House
142 Central Street
London EC1V 8AR
United Kingdom
T: +44 (0)207 251 8555

project title: Marlsbro House, Manchester		
drawing title: OFFICE FLEXIBLE PARTITIONS	scale: 1:10 @A1	date: 19.01.2026
	drawn by: SoMC	checked by: DA
drawing no.: AHA/MHM/PA/ 502	revision: -	