


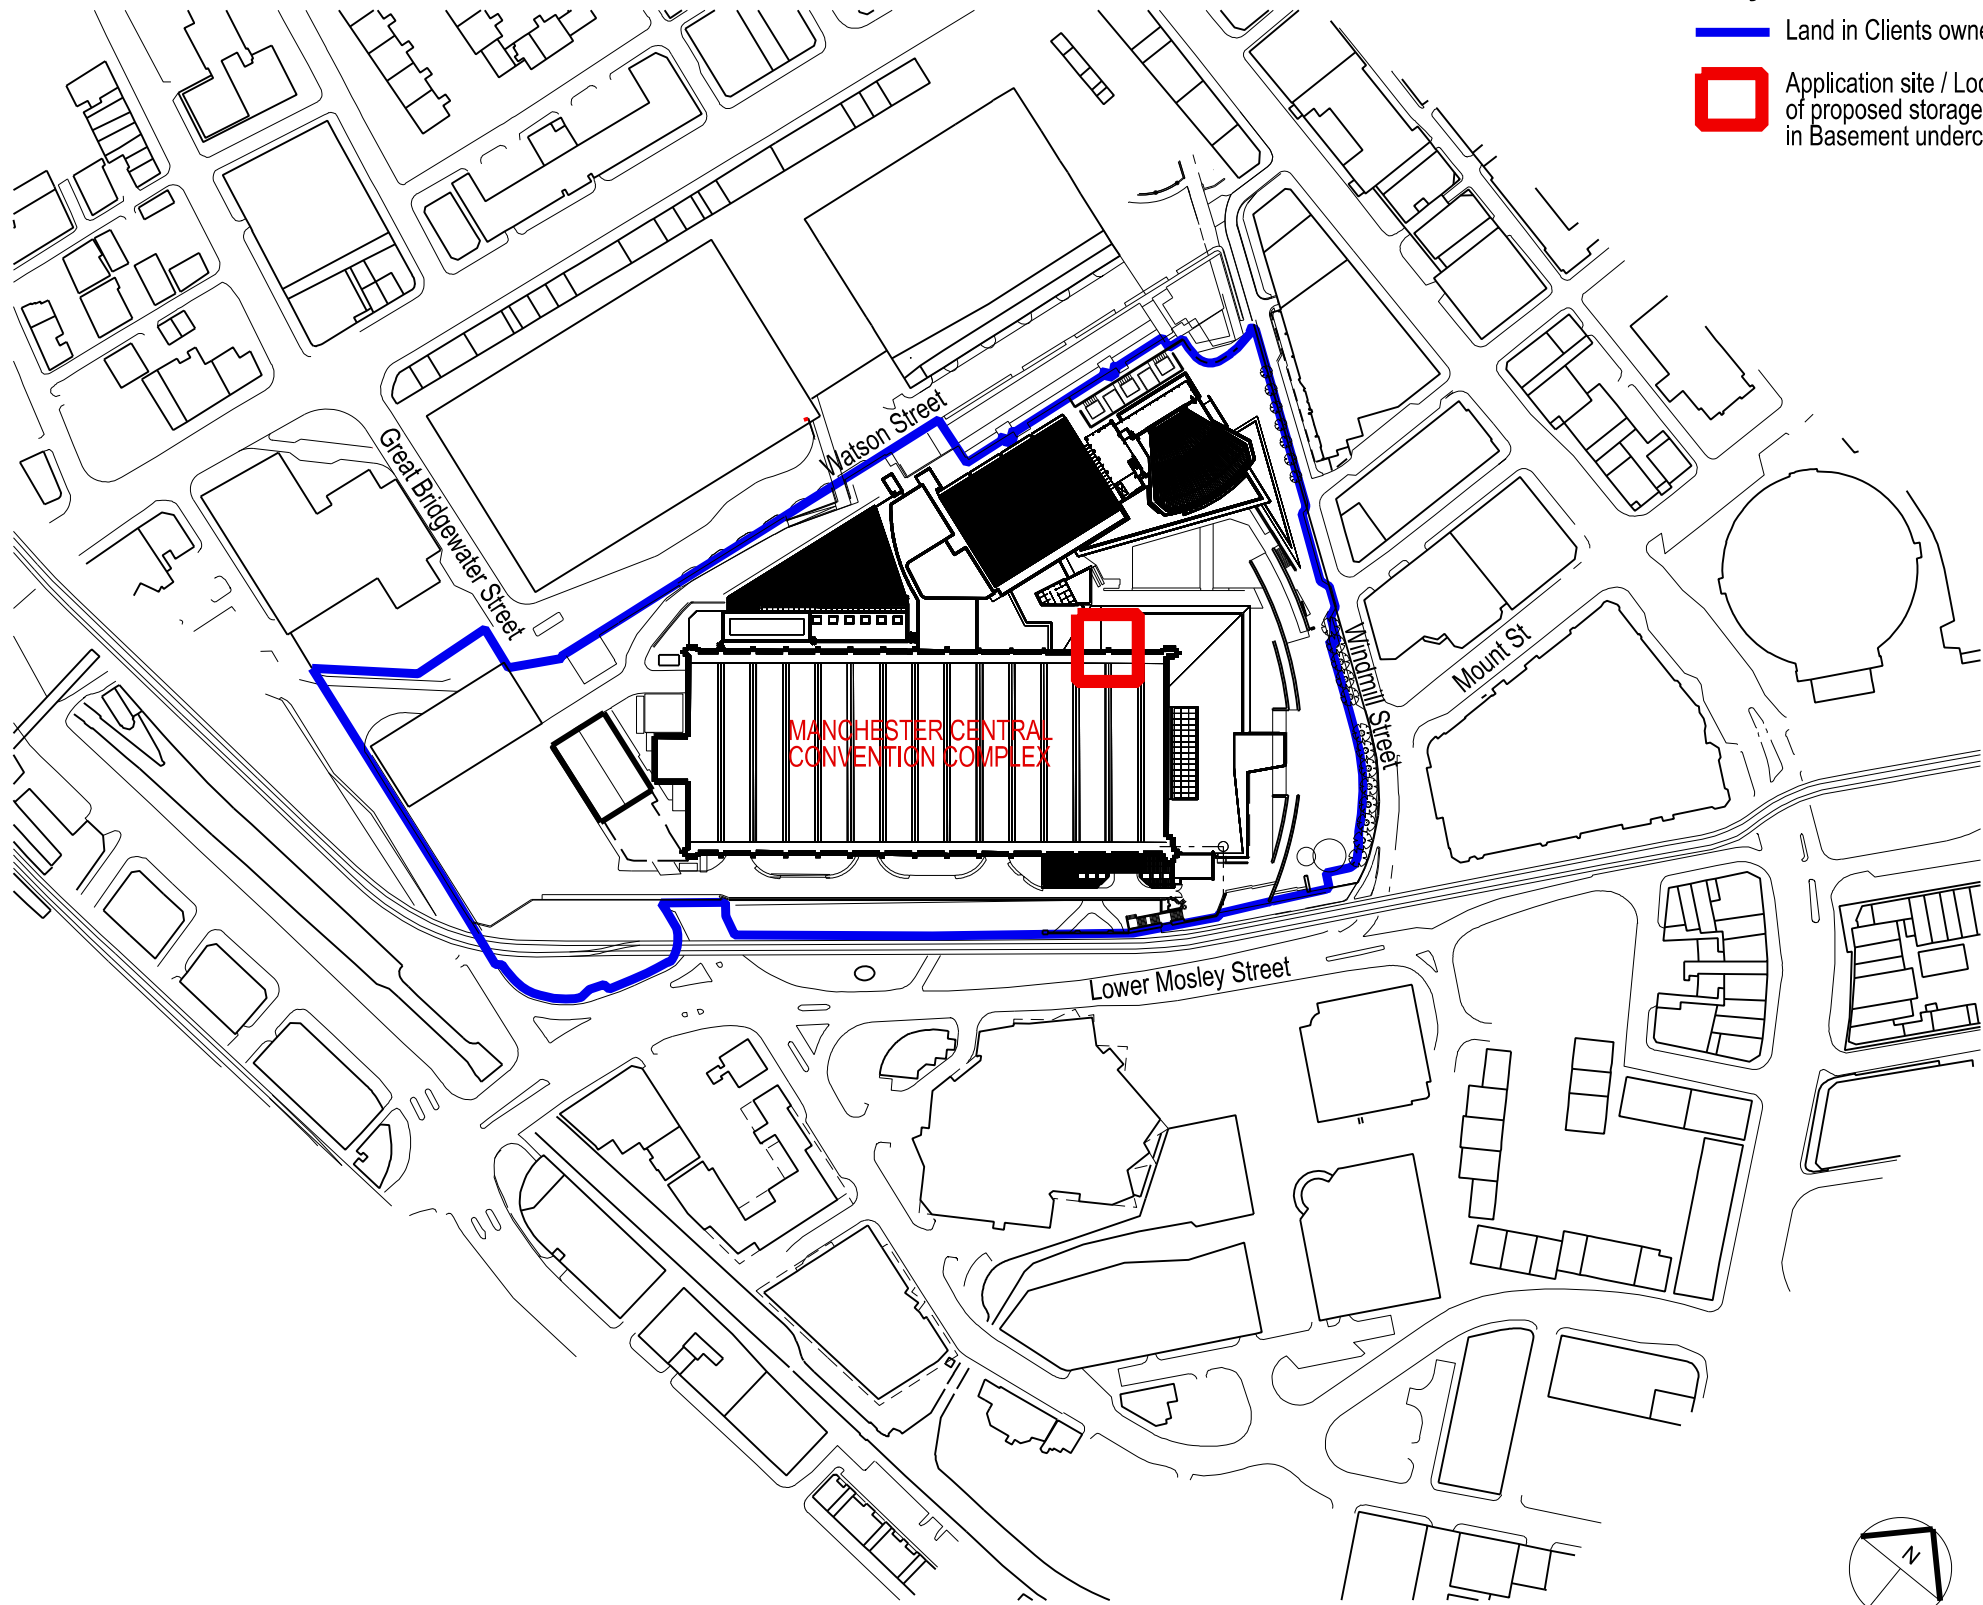

Key

 Land in Clients ownership

 Application site / Location of proposed storage area in Basement undercroft.

Do not scale this drawing
All given dimensions are in millimetres
Architect to be notified of discrepancies in figured dimensions
Contractors must check all dimensions from site

This drawing is copyright and is for use on this site only

Amendments			
No		Prep	Date

Project	
Project Name Location	
Title Location Plan	
Job No. 6676	Drawing No. 001
Amendment:	Scale @A3. 1:2500

Status	INFORMATION
Auth MJB	Date January 2026
TAYLORDESIGN architects	
www.taylor-design.co.uk Norcliffe House, Station Road, Wilmslow, Cheshire SK9 1BU t 01625 528181 e office@taylor-design.co.uk	
© Taylor Design 2025	