




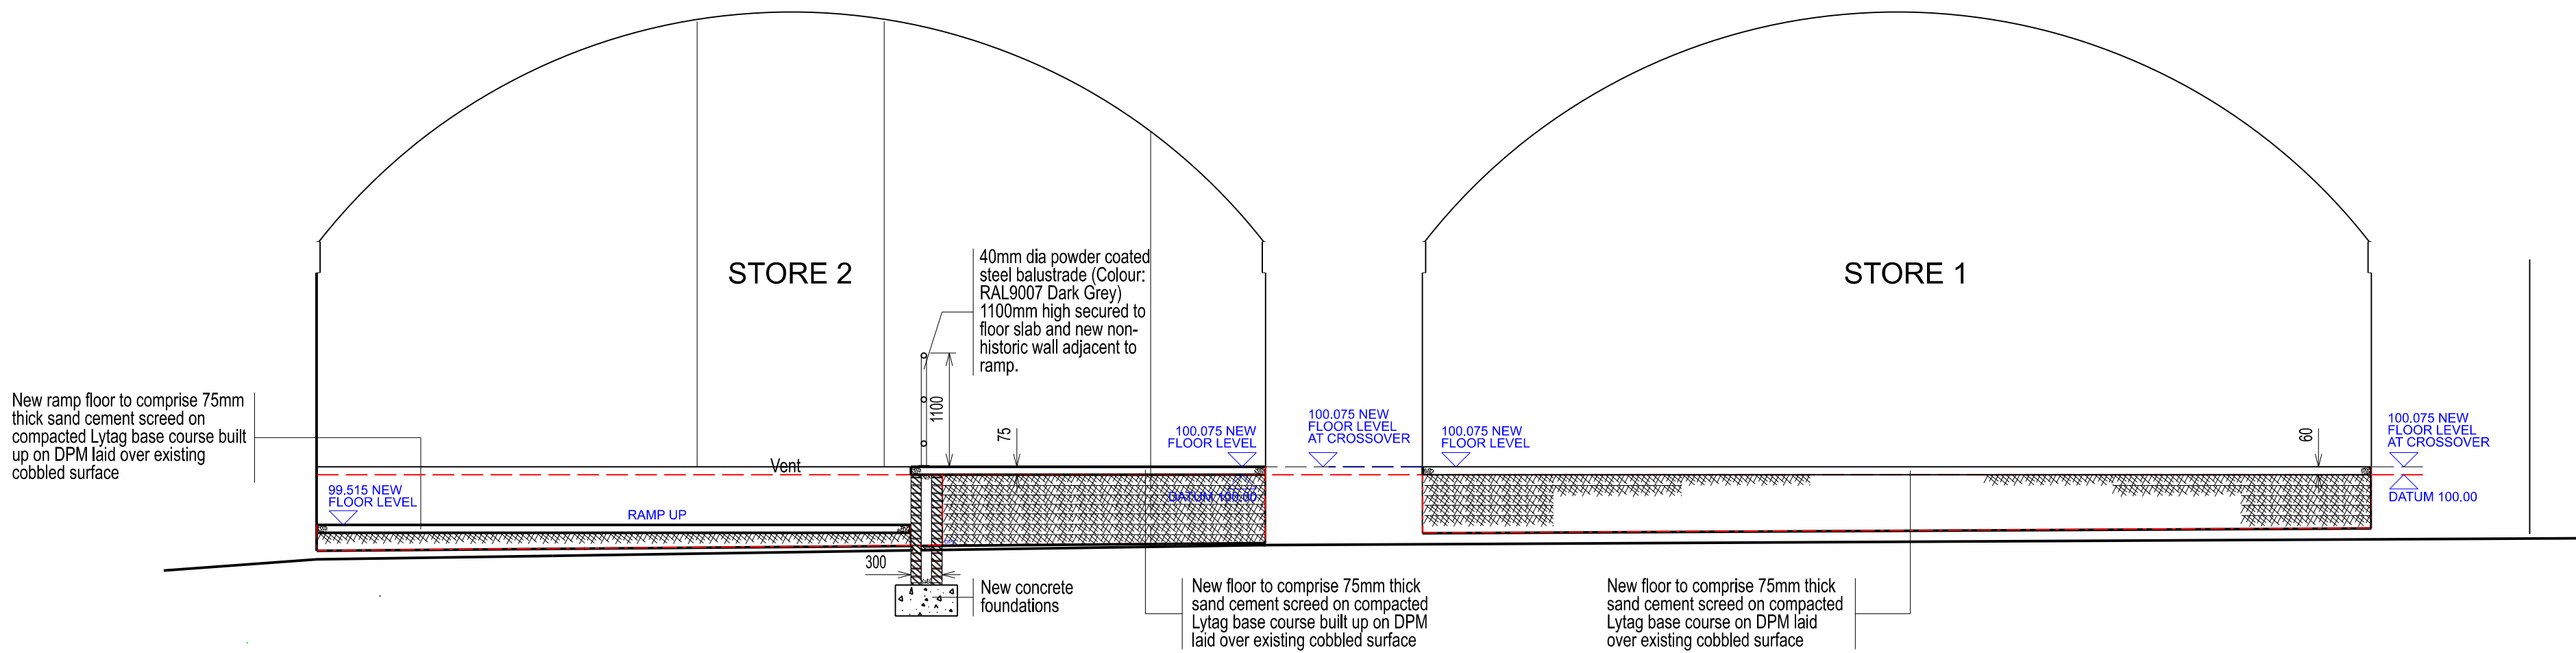


SECTION C-C

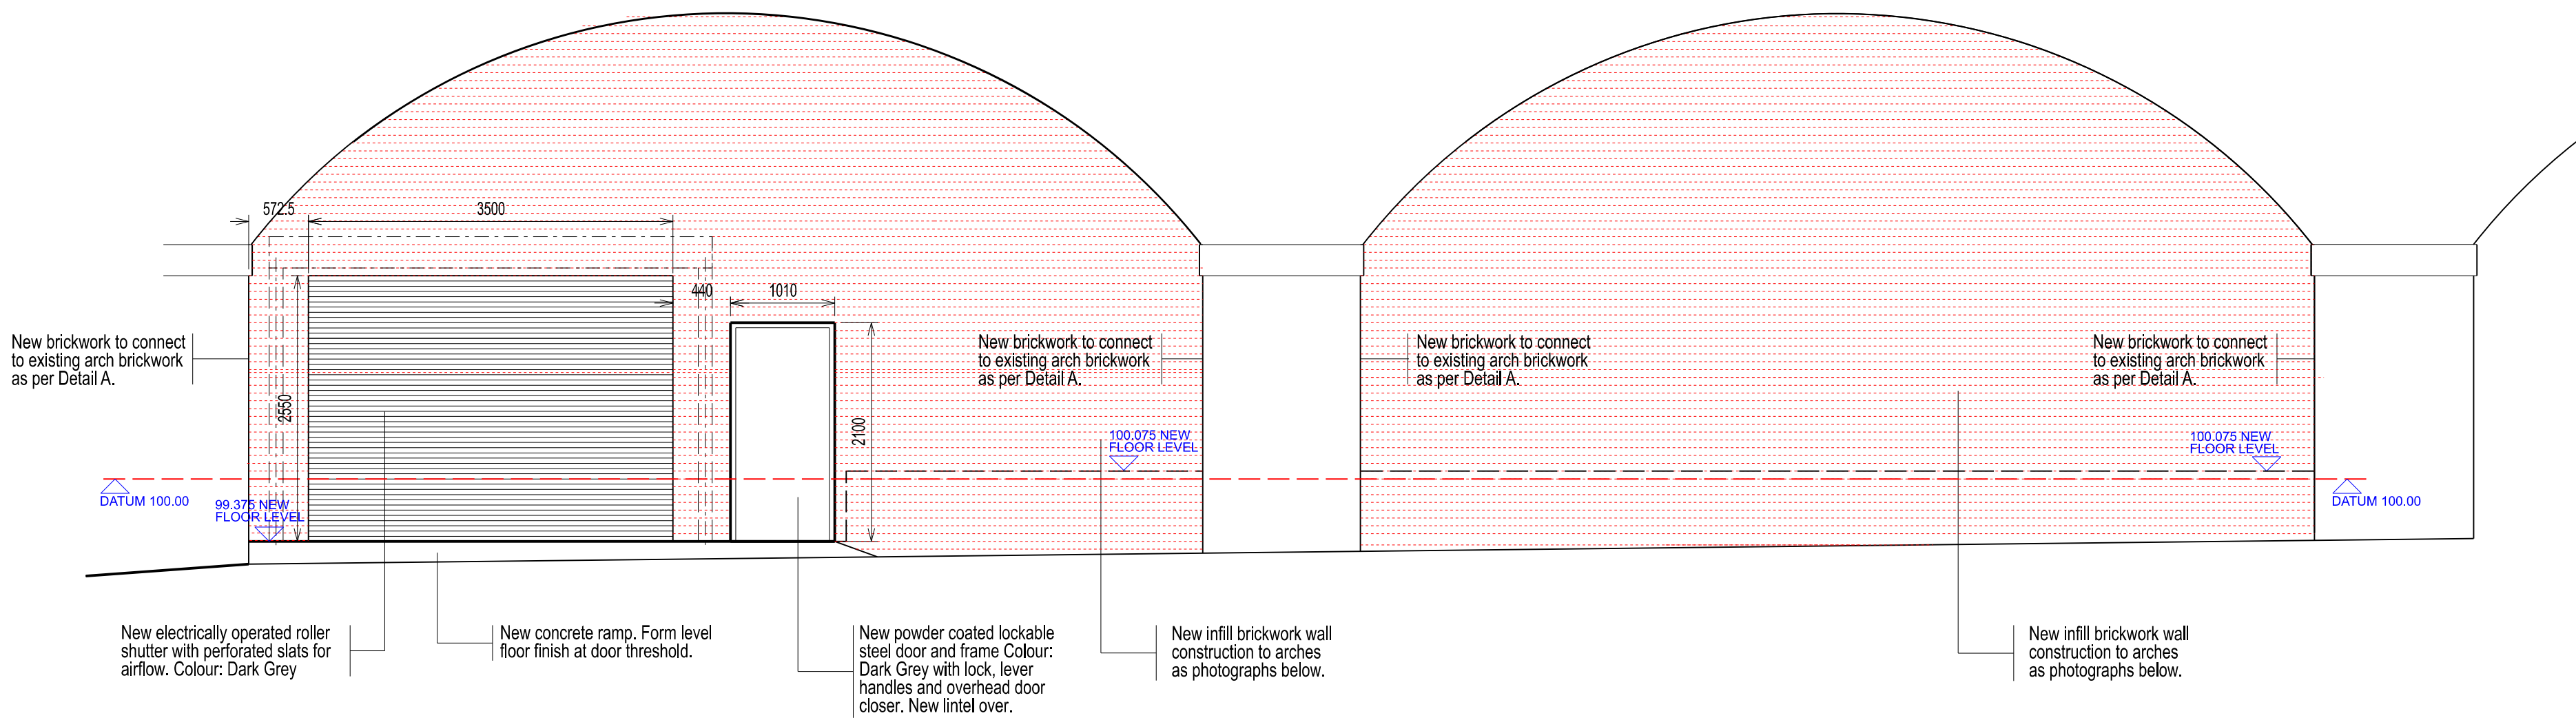

FRONT ELEVATION

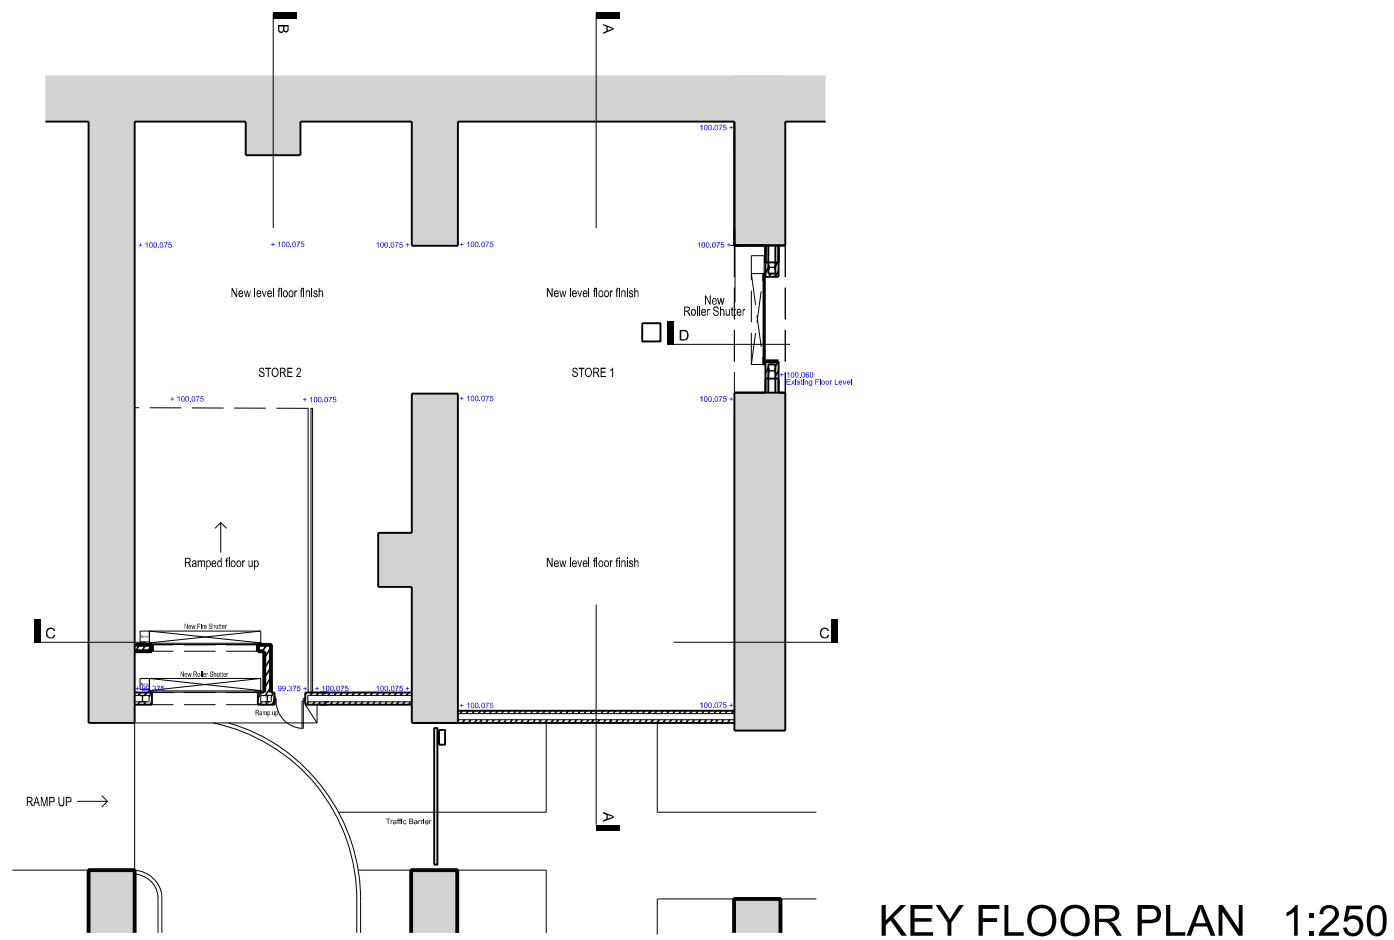

KEY FLOOR PLAN 1:250

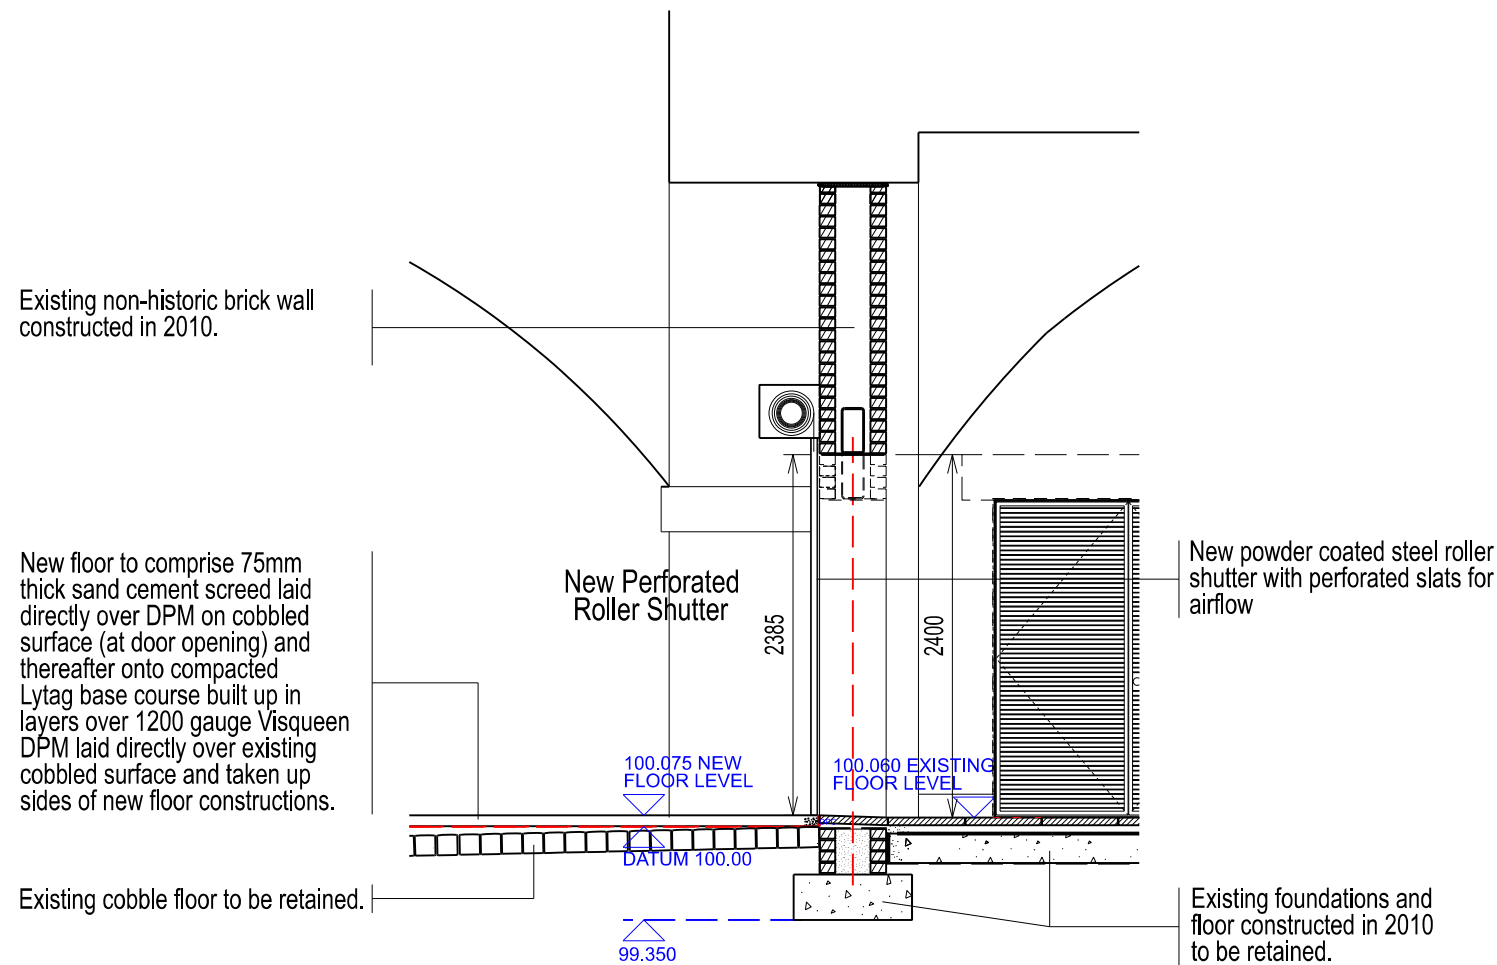

SECTION D-D



DETAIL A - STAINLESS STEEL WALL TIE DETAIL
- To mortar joints in existing historic wall constructions



PREVIOUS NON-HISTORIC BRICKWORK INFILL WALLS TO ARCHES

No	
----	--	--	