
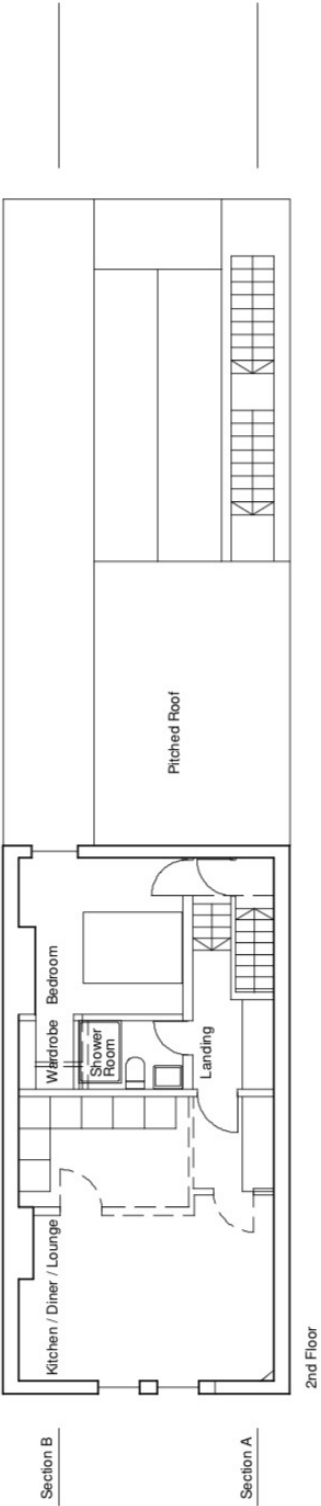
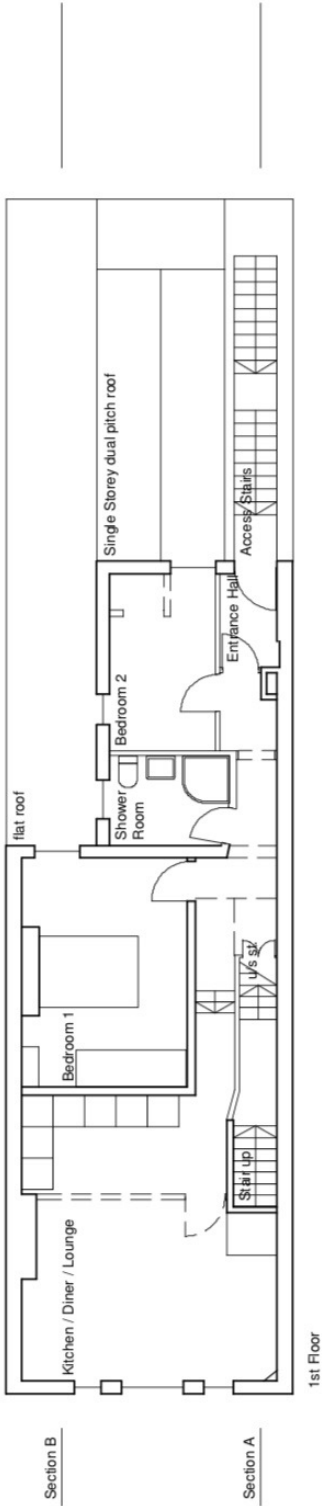


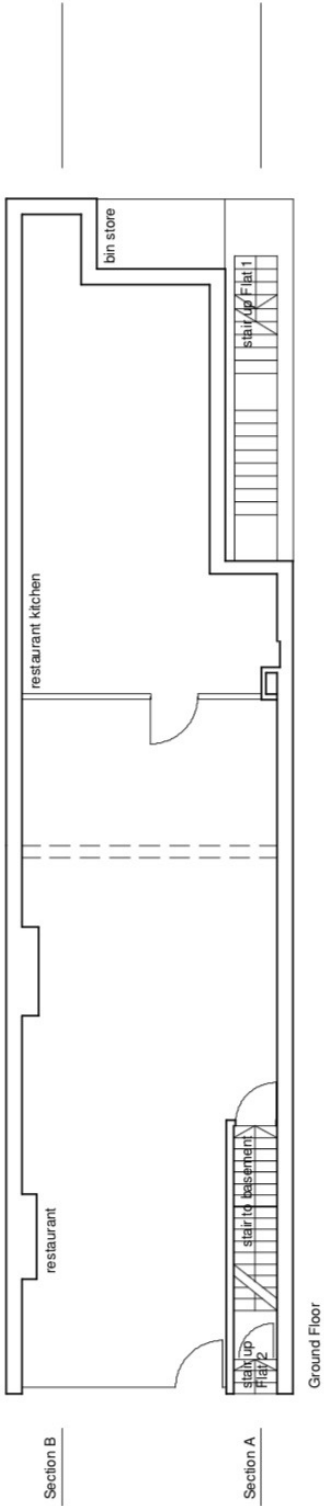

revidescription date
original drawn by: JEL

iarchitect

18 Vaughan Road, Manchester, M21 0YL
jane.leach@i-architect.co.uk
0161 282 7616 / 07506 67 64 69

client Mr & Mrs Caldwell
project 743 Wilmslow Road
project ref 1804
drawing Proposed Plans 1
dwg no. 200
scale 1/100 at A3
plot date 18/10/2018
issue status For Information

This drawing is to be read with all related drawings. Do not scale from this drawing. All dimensions must be checked and verified on site before commencing any work or producing shop drawings. The originator must be notified immediately of any discrepancy. This drawing is copyright and remains the property of