



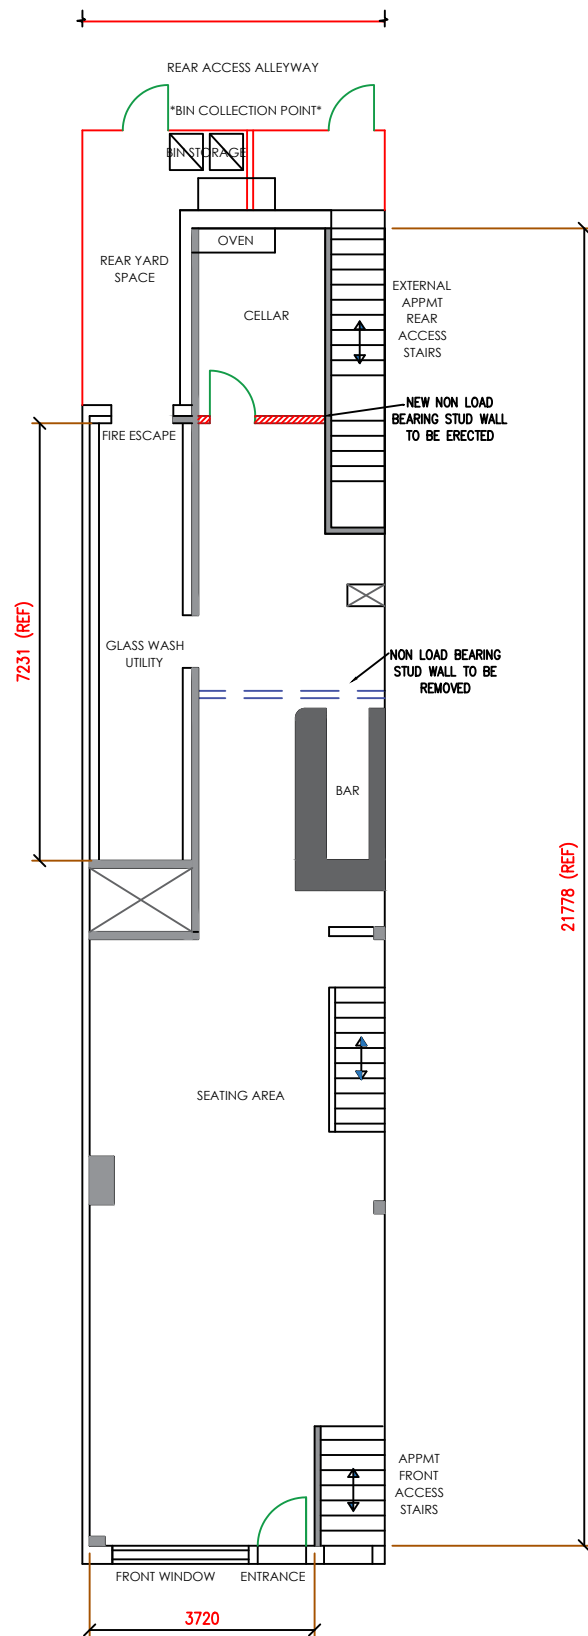

PLAN VIEW ON PROPOSED
GROUND FLOOR & REAR YARD LAYOUT

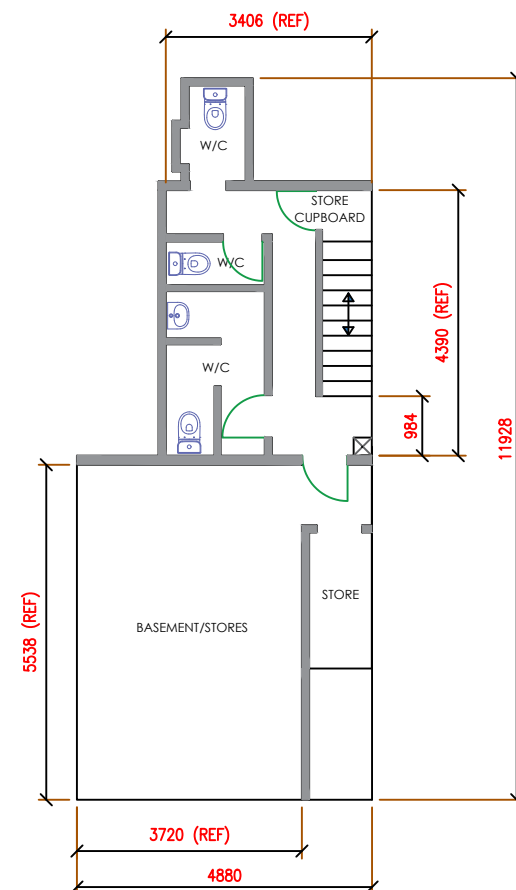

PLAN VIEW ON BASEMENT LEVEL
LAYOUT

Reference Drawings		Notes				
P2	REAR YARD AREA INCORPORATED/ADDED	RG	13.02.26	08.04.26		
P	PLANNING PROPOSAL LAYOUT	RG				
Rev	Description	Drawn	Date	Check	Appr'd	
Revisions						
Project						
HOMEBREW TAP 743 WILMSLOW ROAD DIDSBURY M20 6RN						
Title						
PLANNING PROPOSAL DRAWING						
Scale	Drawn	Checked	Approved			
1-125@A3	R.G		-			
	Date	Date	Date			
	13/02/26		-			
CAD Ref	RG-PLAN-4TD-001					
Project number	Drawing number		Revision			
6RN-01	M206RN-RG-001		P2			