



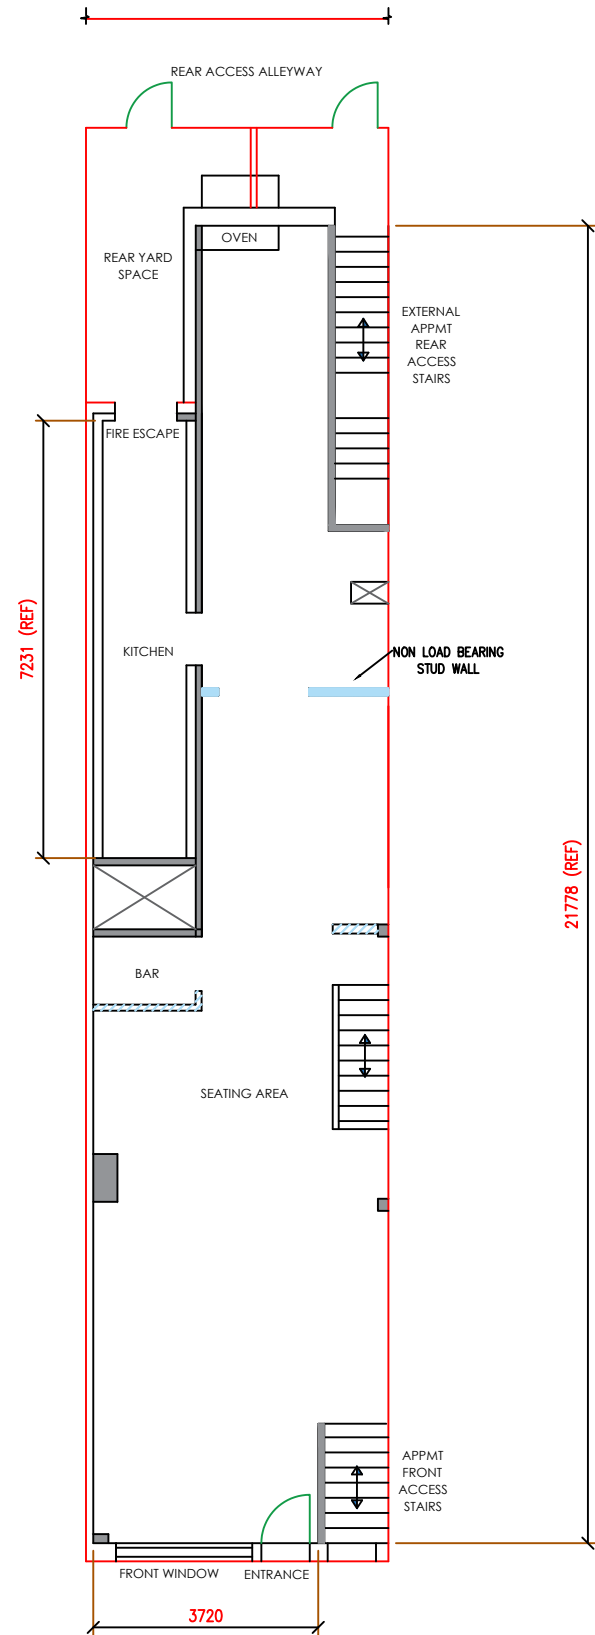

PLAN VIEW ON EXISTING
GROUND FLOOR & REAR LAYOUT

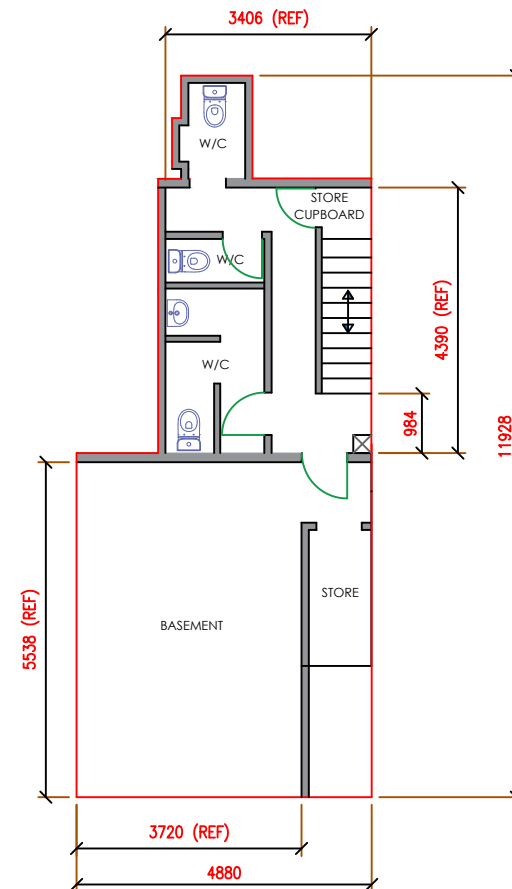

PLAN VIEW ON BASEMENT LEVEL
LAYOUT

Reference Drawings		Notes			
P2	EXTERNAL REAR AREA INCORPORATED/ADDED	RG	22.02.26	08.04.26	
P	PLANNING EXISITNG LAYOUT	RG	22.02.26		
Rev	Description	Drawn	Date	Check	Appr'd
Revisions					
Project					
HOMEBREW TAP 743 WILMSLOW ROAD DIDSBURY M20 6RN					
Title					
PLANNING EXISTING LAYOUT DRAWING					
Scale	Drawn	Checked	Approved		
1-125@A3	R.G		-		
	Date	Date	Date		
	22/02/26		-		
CAD Ref	RG-PLAN-4TD-001				
Project number	Drawing number		Revision		
6RN-01	M206RN-RG-002		P2		