

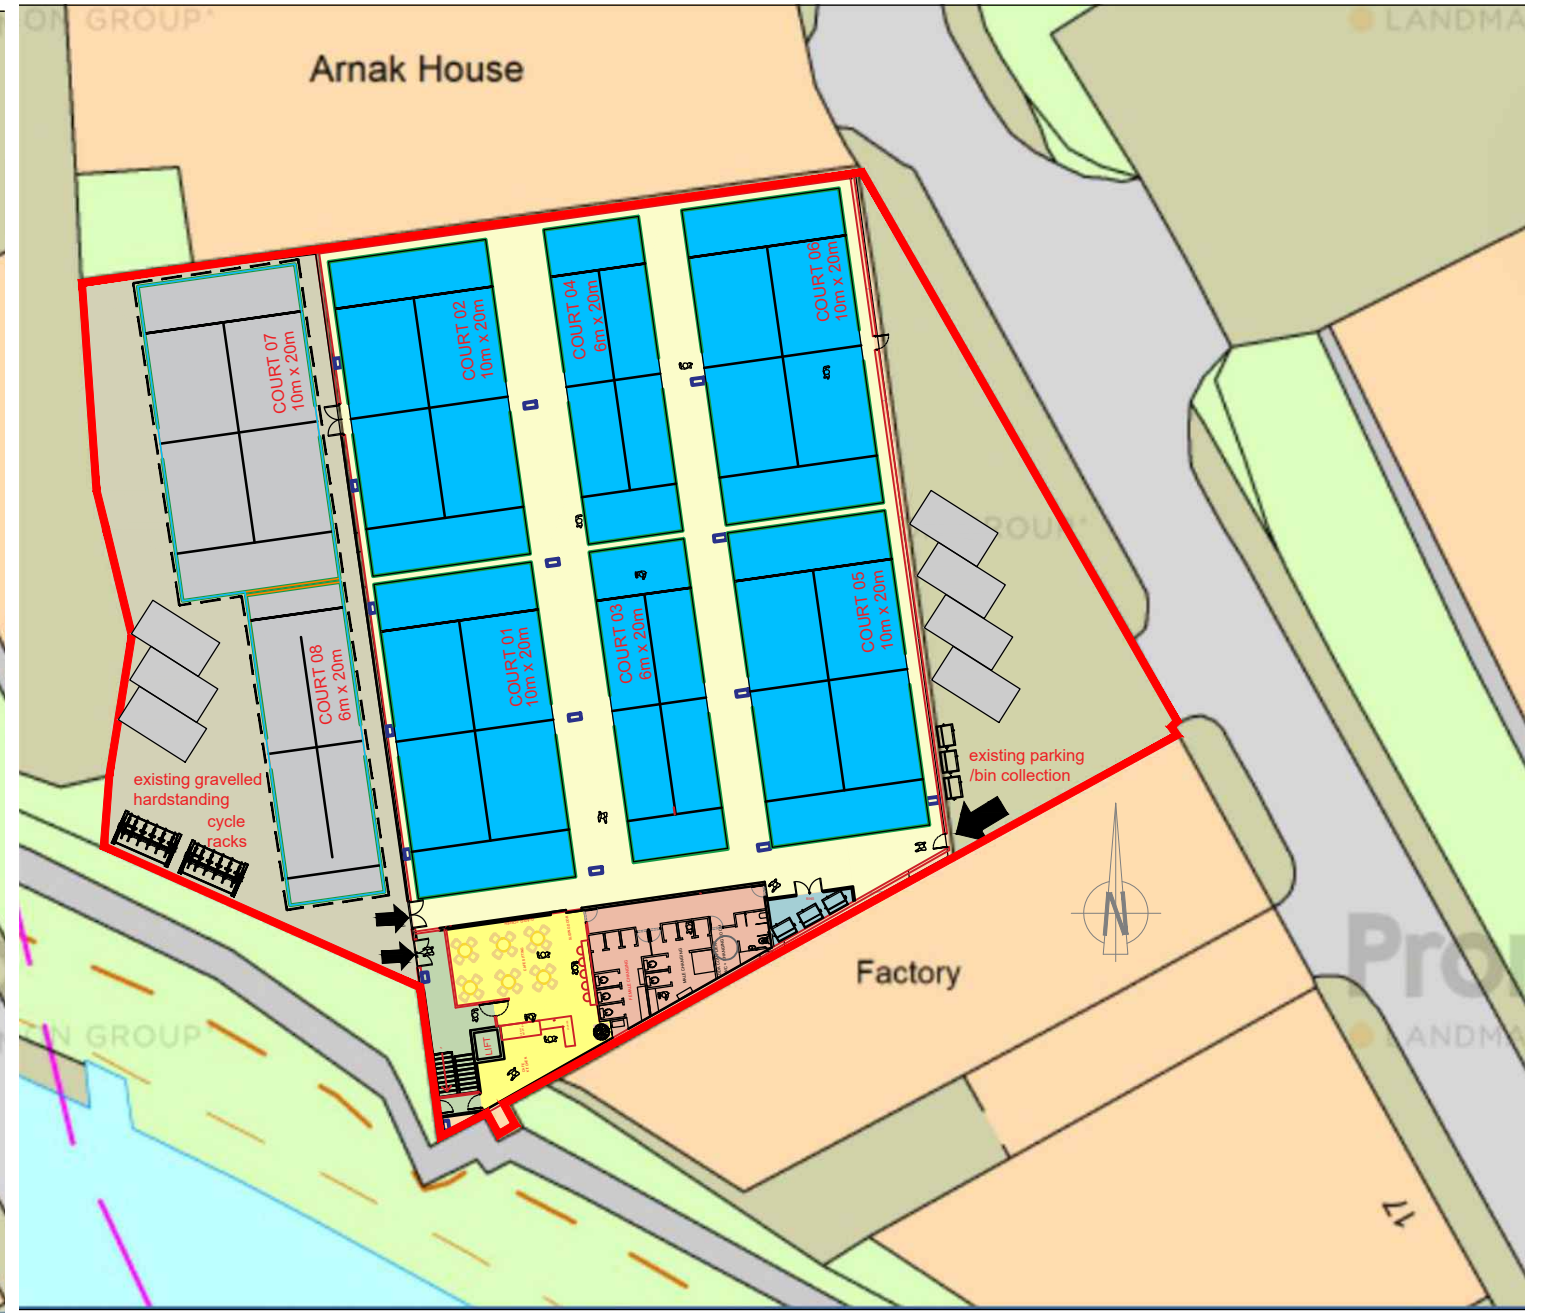


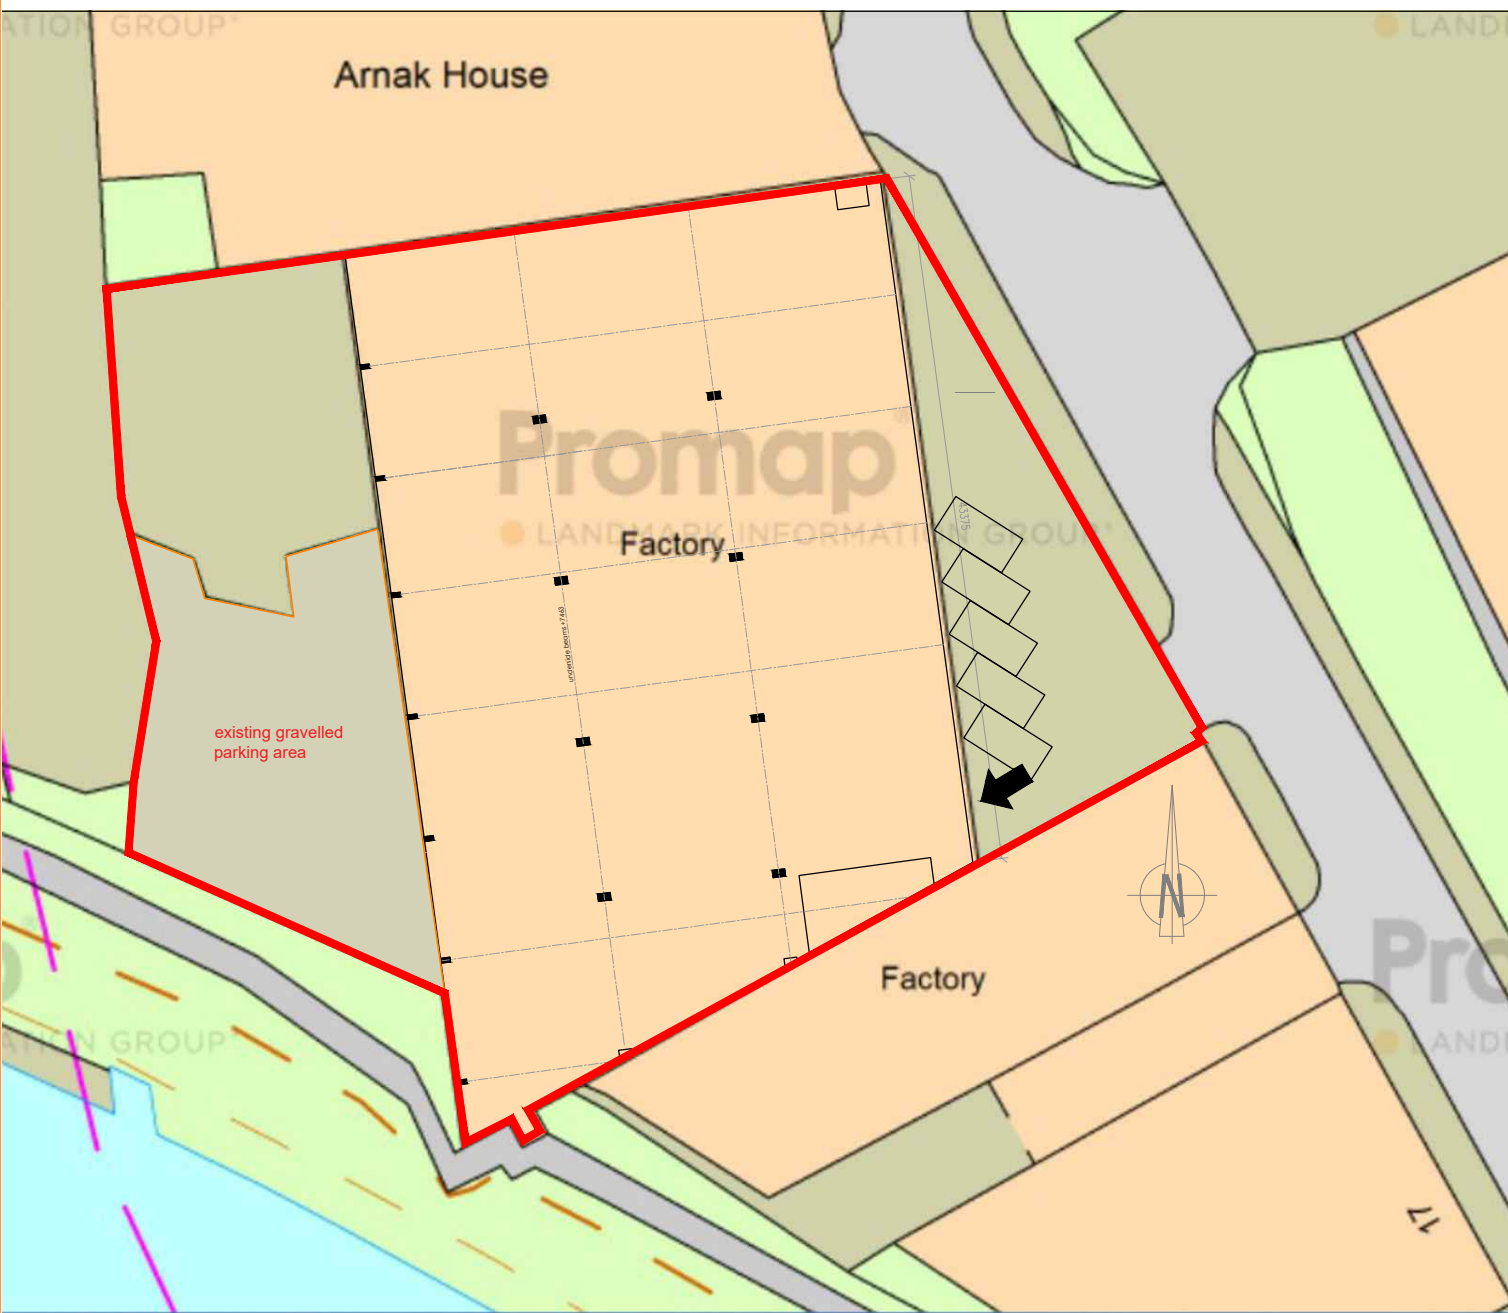

EXISTING SITEPLAN

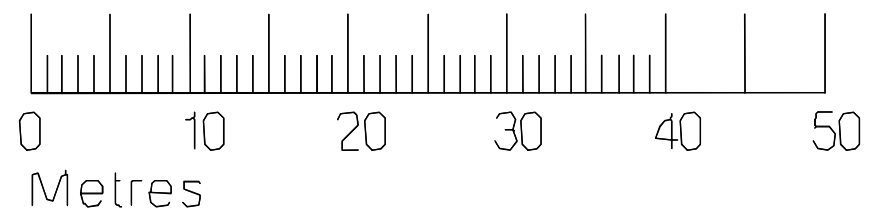

PROPOSED CHANGE OF USE TO PADEL COURT COMPLEX: PROPOSED PLANS
FORMER MEGA WHOLESALE BUILDING, ST MARY STREET MANCHESTER M3 1NH

SCALE 1:500 @ A3

 FOB Design (UK) Ltd 72A Water Lane, Wilmslow, Cheshire. SK9 5BB 01625 251644 office@fob-design.com www.fob-design.com		REV DATE		DRAWN BY
		Copyright of fob design (UK) Ltd, all rights reserved. No information contained within this drawing remains the property of fob design. This information should not be reproduced in whole or part or modified without written consent of fob design. No information within this drawing should be modified or disclosed or passed onto third parties without written consent of fob design. Do not scale from drawing.		
XXX		ST MARY STREET MANCHESTER M3 1NH		
Drawn XXX	Status XXX	Date FEB 26		
Checked SK 60	Original A3	Scale 1:500@A3		
PL 02			A	