



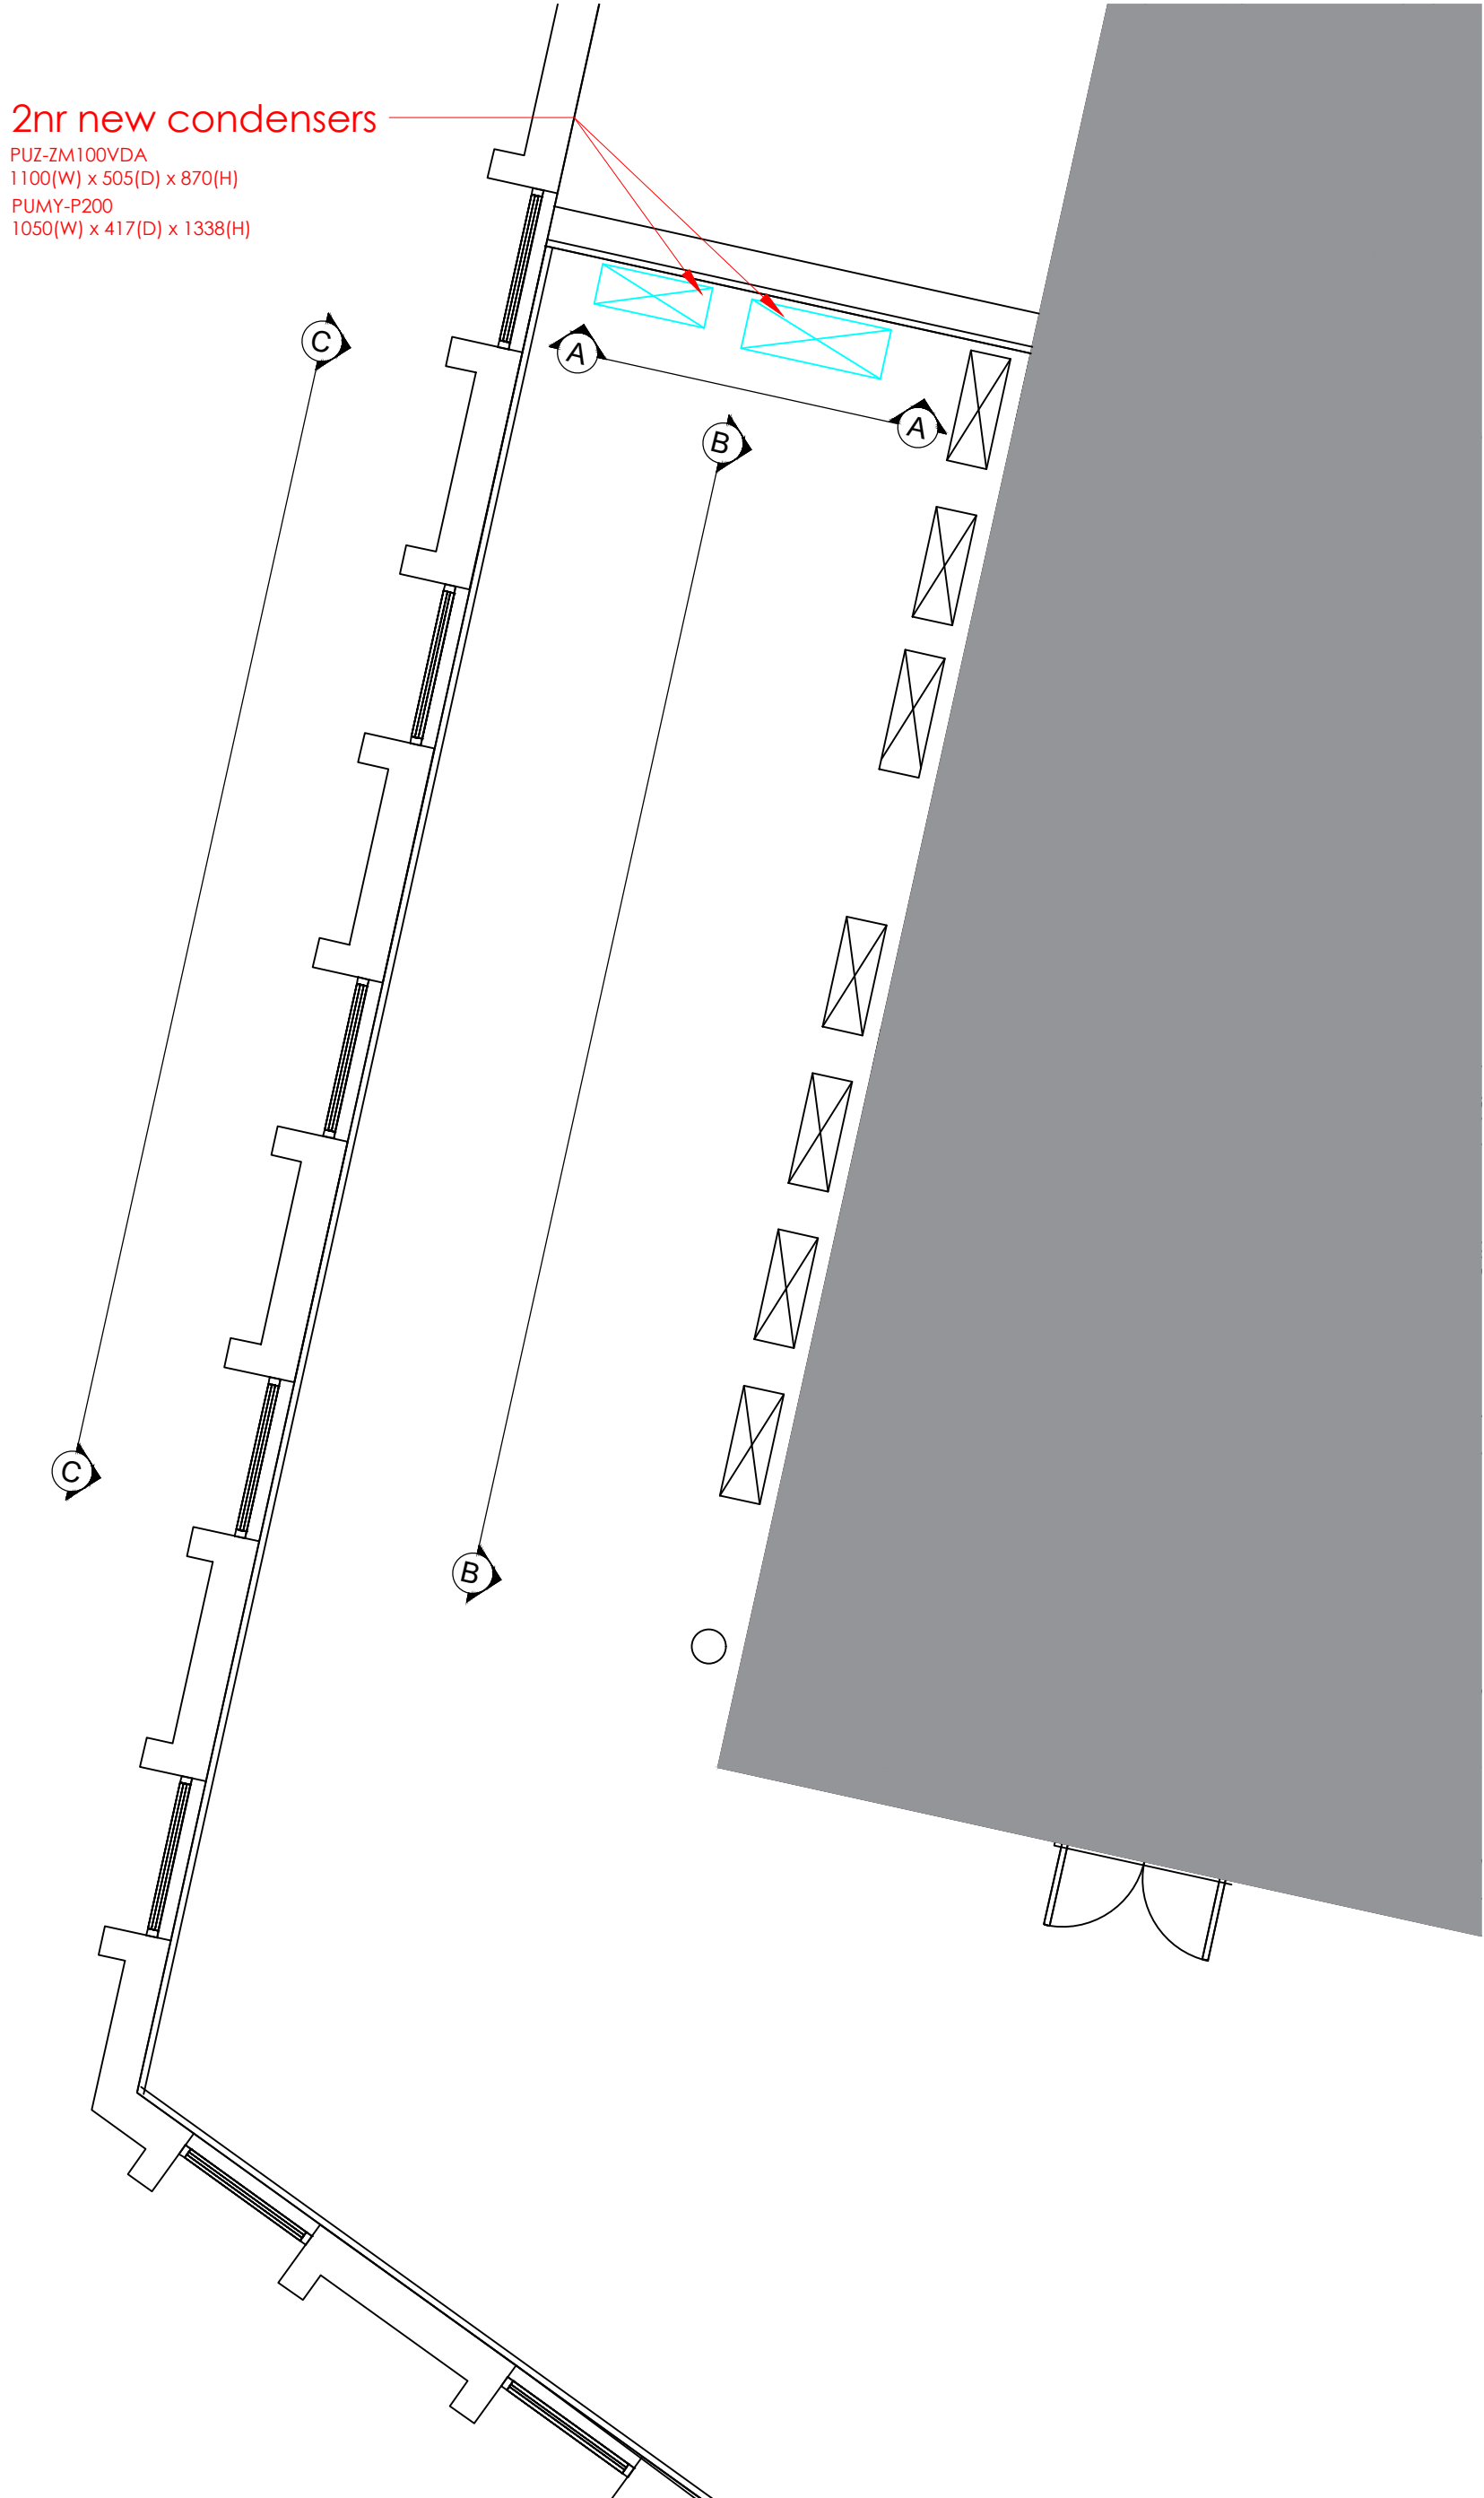

2nr new condensers
PUZ-ZM100VDA
1100(W) x 505(D) x 870(H)
PUJMY-P200
1050(W) x 417(D) x 1338(H)


PLAN 1:50

new condensers

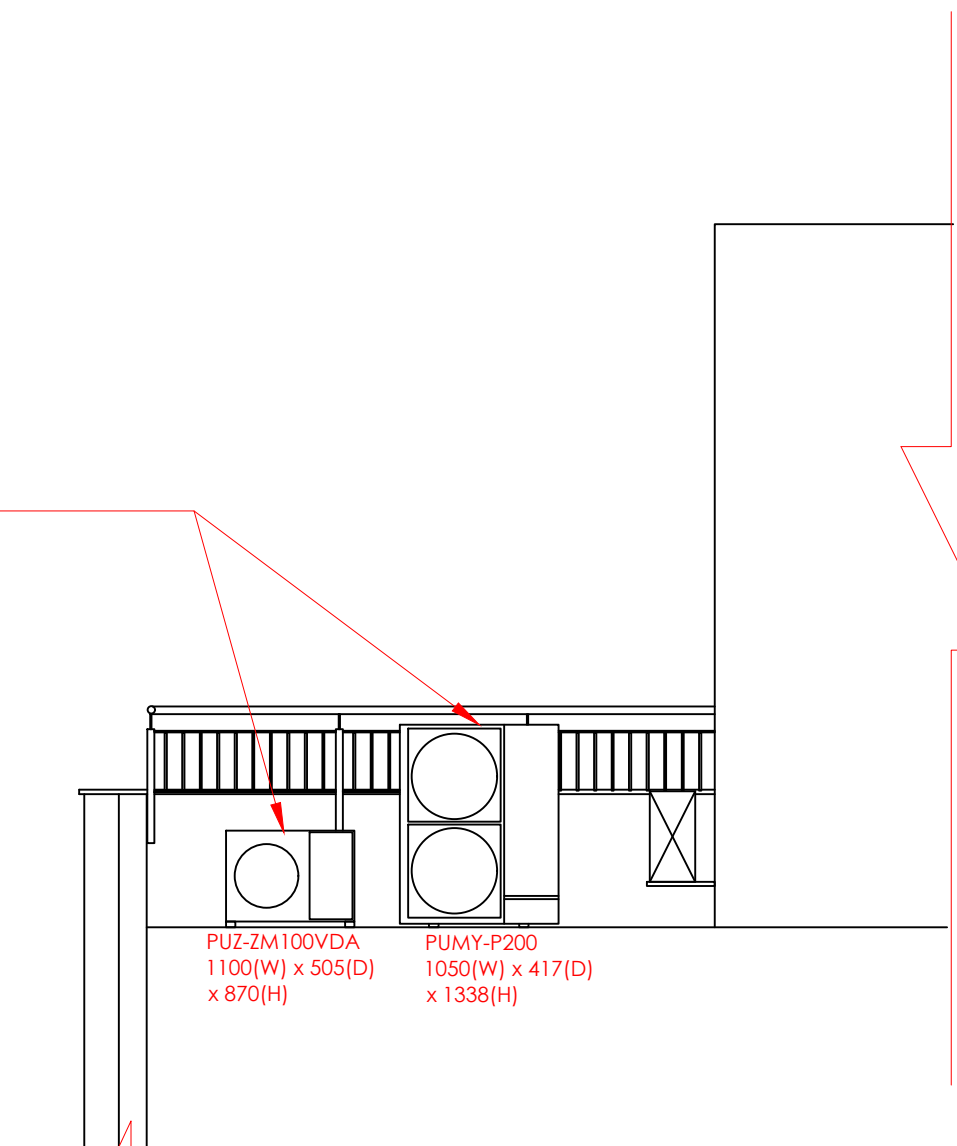


ELEVATION A

7nr existing condensers

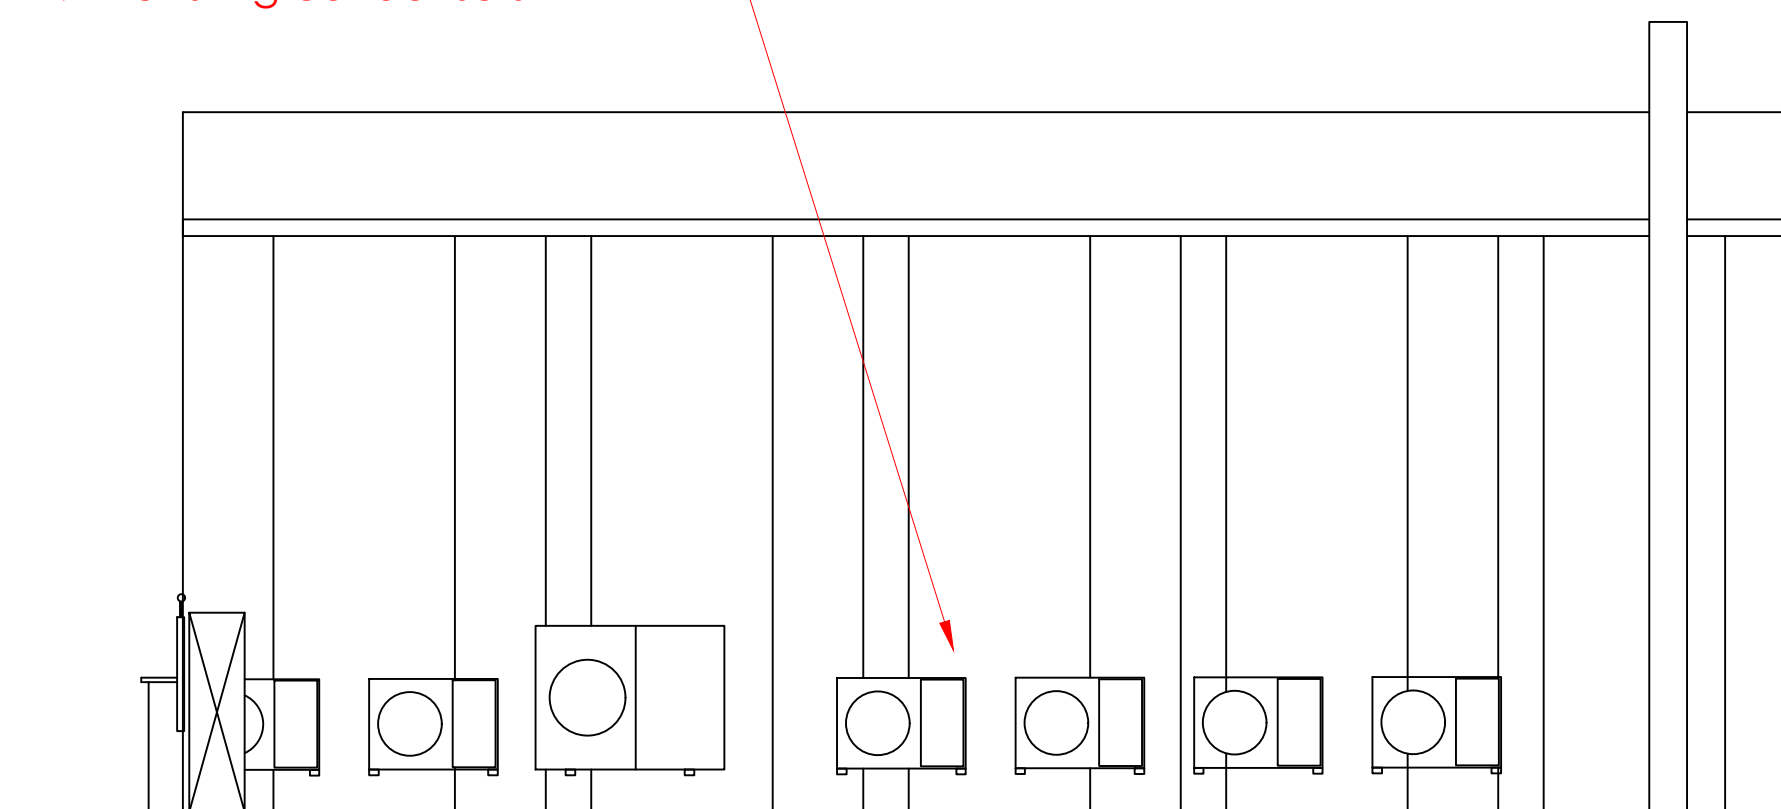

ELEVATION B

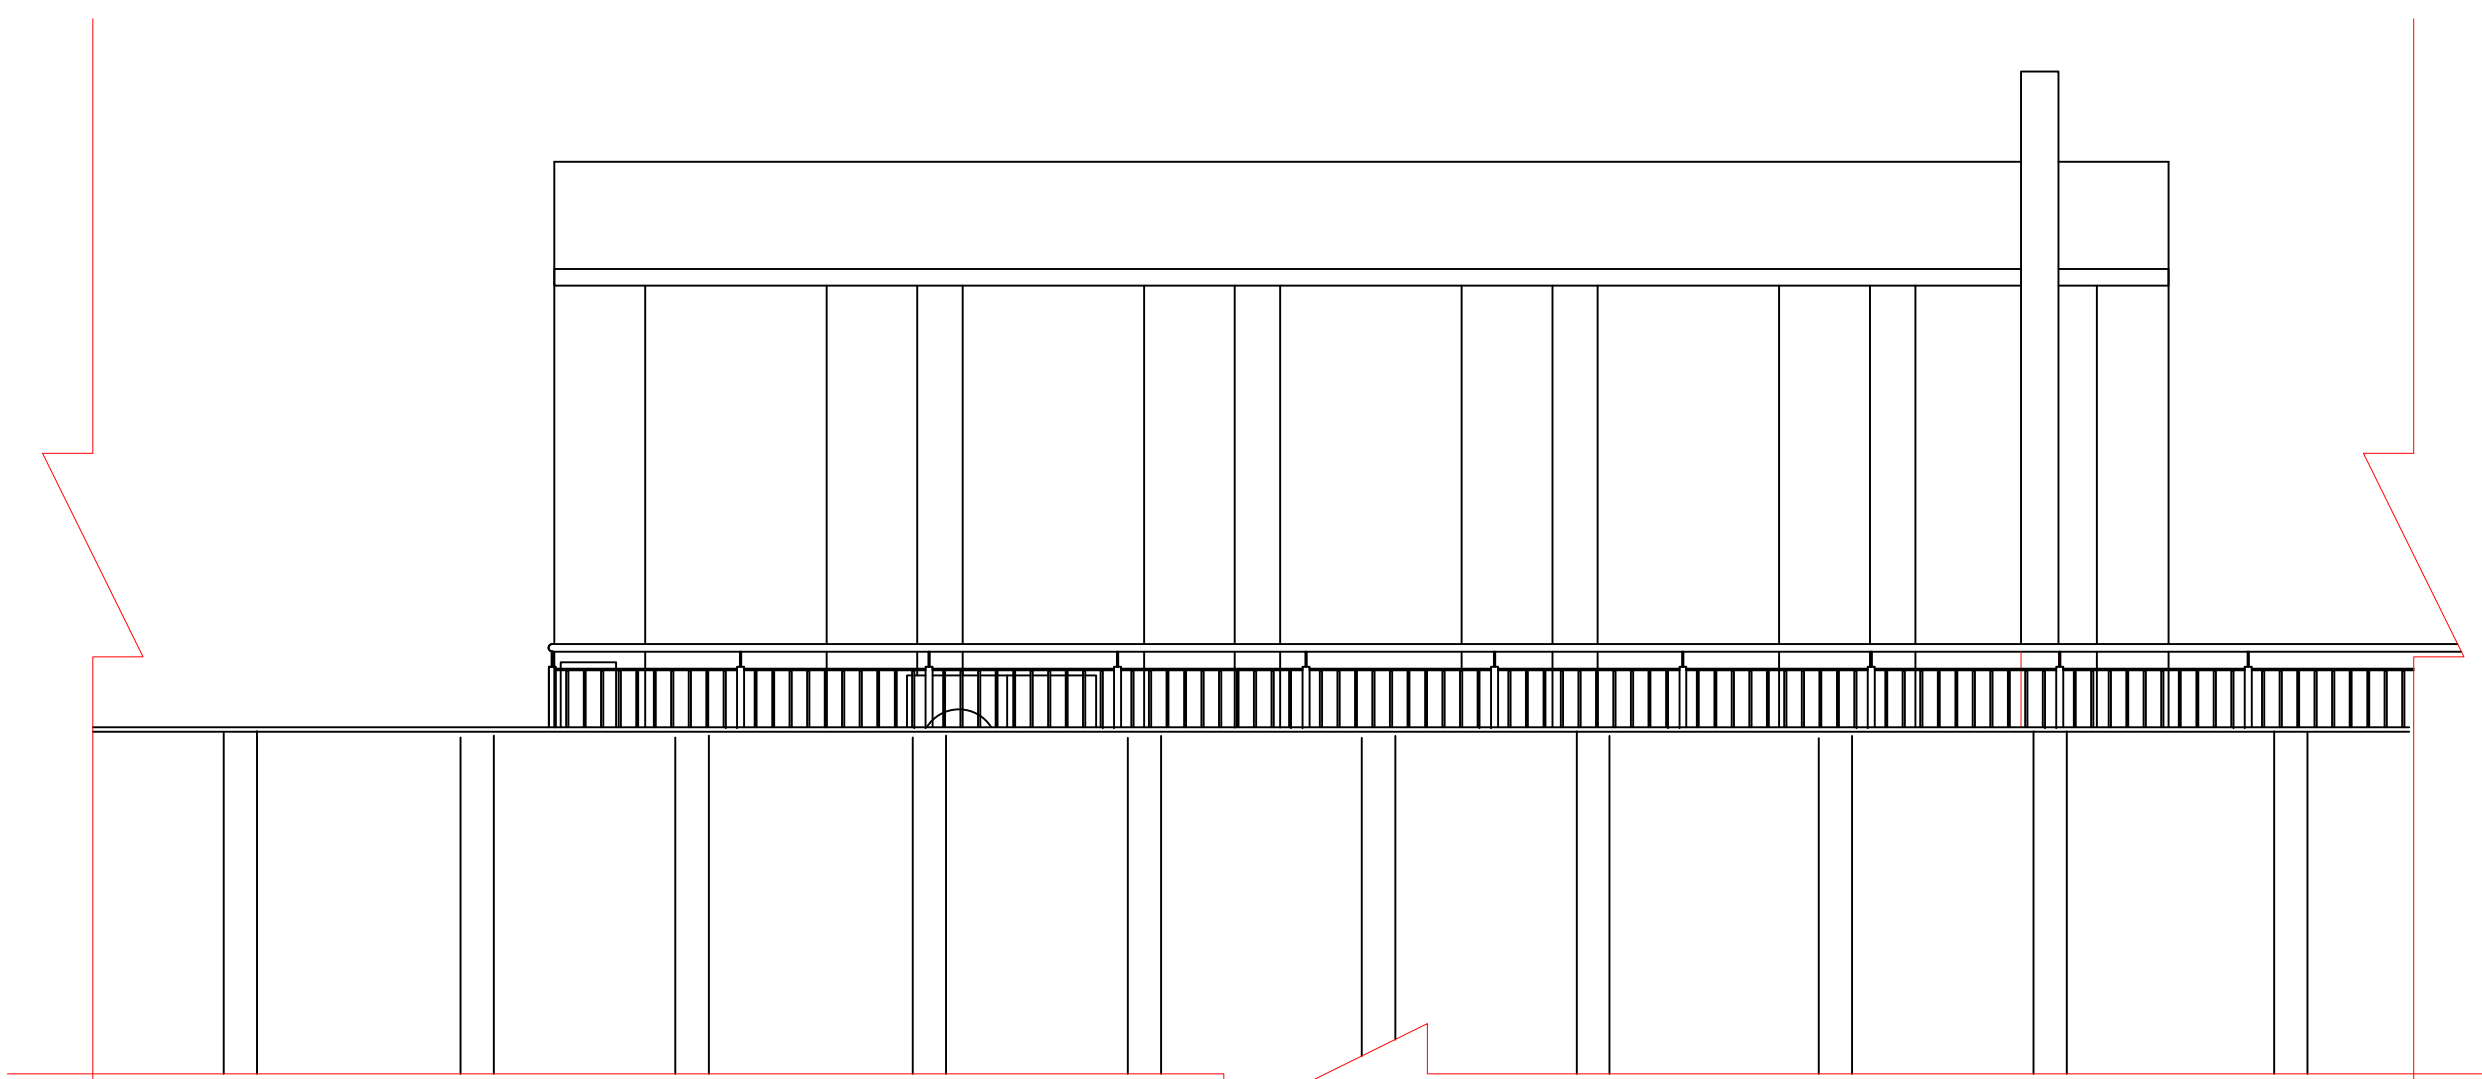

ELEVATION C

ELEVATIONS 1:50

© TSK group Ltd. 2025. All rights reserved.
The information contained within this media is and shall at all times remain the property of TSK group Ltd (TSK). It is provided to you only for those purposes which are specified by TSK on or before the time of disclosure and for no other purposes whatsoever. Unless TSK specifically agrees otherwise in writing, you are EXPRESSLY PROHIBITED from (i) using the information for purposes other than those agreed in advance by TSK, (ii) copying, photocopying or otherwise reproducing the information; (iii) amending, altering or changing the information; and (iv) distributing or transmitting it to any other person or entity, in each case whether in whole or in part and in whatever media. The information contained within this media is for guidance only. Whilst TSK uses its reasonable endeavors to provide accurate information it gives no warranty or guarantee of such and hereby expressly excludes all express and implied warranties and all liability in respect thereof. Furthermore, TSK accepts no responsibility for the accuracy of any information provided by third parties.

revision description		drawn by	checked by
client		Neko	
location		24 Mount St Manchester M2 3NN	
drawn by	checked by	project director	
DB	BW	PH	
scale	sheet size	original issue date	
1:50	A1	13/04/26	
no dimensions to be scaled from this drawing unless otherwise stated. all dimensions to be checked on site.			
drawing title			
planning application Proposed Roof Elevations & Sections			
drawing no.			
62426-TSK-V1-00-DR-PA-0004			
revision			
TSK		Manchester K50, 20W T: +44(0)161 872 0298	
The TSK Group Ltd E: solutions@tskgroup.co.uk W: www.tskgroup.co.uk		London EC2Y 9RT T: +44(0)20 3761 7461	
critical design control points:			
● check 1 ○ check 2 ○ check 3			
drawing status			
for information only			