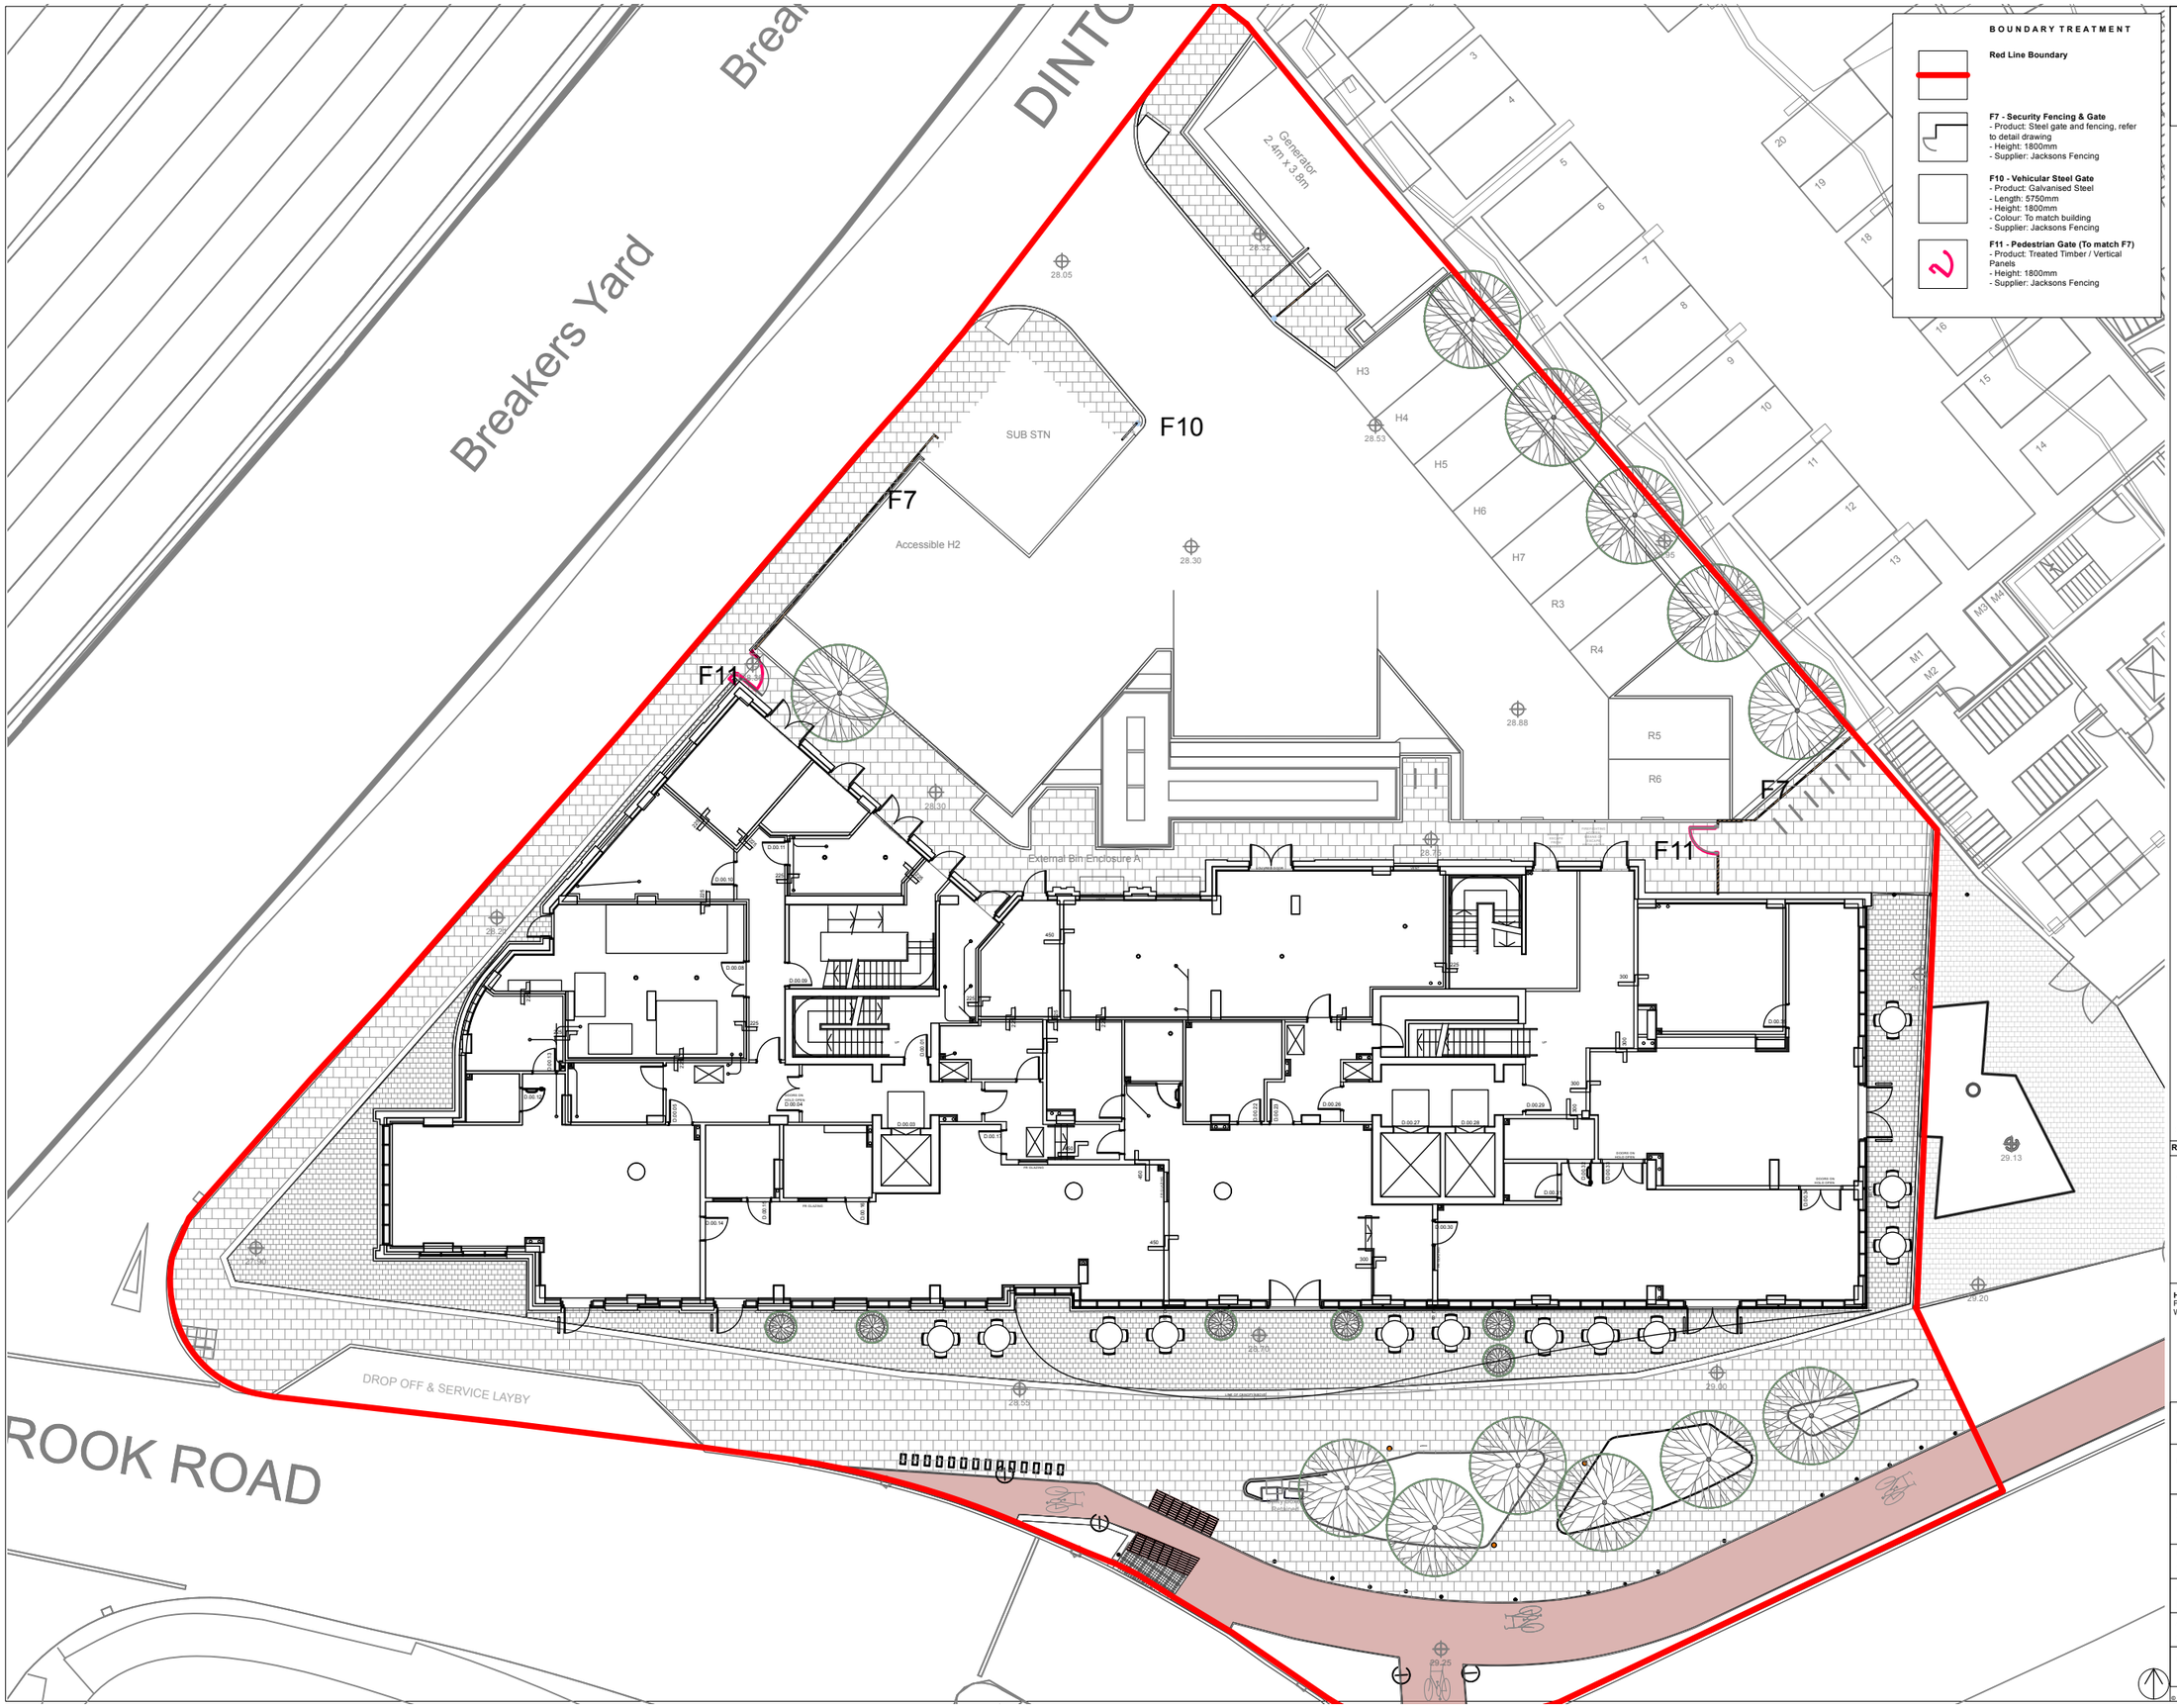


BOUNDARY TREATMENT

Red Line Boundary

F7 - Security Fencing & Gate
- Product: Steel gate and fencing, refer to detail drawing
- Height: 1800mm
- Supplier: Jacksons Fencing

F10 - Vehicular Steel Gate
- Product: Galvanised Steel
- Length: 5750mm
- Height: 1800mm
- Colour: To match building
- Supplier: Jacksons Fencing

F11 - Pedestrian Gate (To match F7)
- Product: Treated Timber / Vertical Panels
- Height: 1800mm
- Supplier: Jacksons Fencing

No dimensions are to be scaled from this drawing. All dimensions are to be checked on site.
Area measurements for indicative purposes only.

This drawing is the property of Wright Landscapes Limited. No part of the drawing may be reproduced in any manner without permission from Wright Landscapes Limited.

All Wright Landscapes drawings to read in conjuction with architectual / engineers plans & details.

Revision	Date	Description	Drawn	Approved
S1-P01	xx-xx-xx	xx-xx-xx	XX	XX

WRIGHT LANDSCAPES LIMITED

E: info@wrightlandscapes.co.uk
W: www.wrightlandscapes.co.uk
T: 01244 541959

HEAD OFFICE
Pickmere Lane, Pickmere, Knutsford, WA16 0JL

CLIENT Domis Construction

PROJECT Cornbrook

DRAWING TITLE Boundary Treatment

DATE	SCALE
06/12/2023	XX
DRAWN NW	**SIZE** A3
APPROVED CB	**WORKSTAGE** Stage 1

DRAWING NUMBER 1169-WRI-XX-XX-DR-L-0011 **SUITABILITY** S1 **REVISION** P01

© Wright Landscapes Limited