

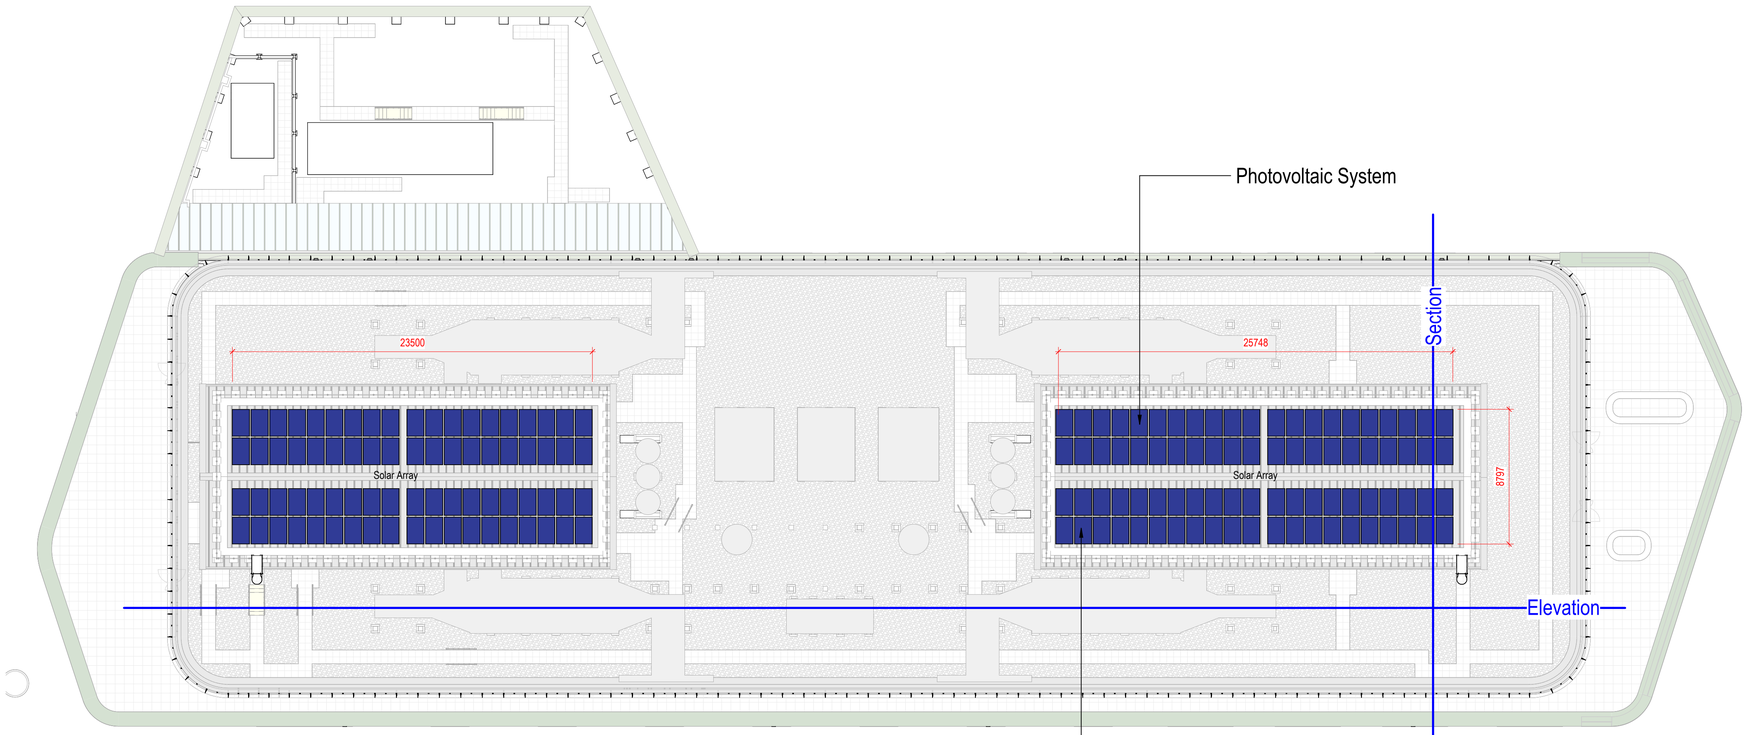


Photovoltaic system - Plan area at level 7 (plant room roofs)

Panels fixed atop of profiled roof system parallel to pitch of roof at 1.6 degrees

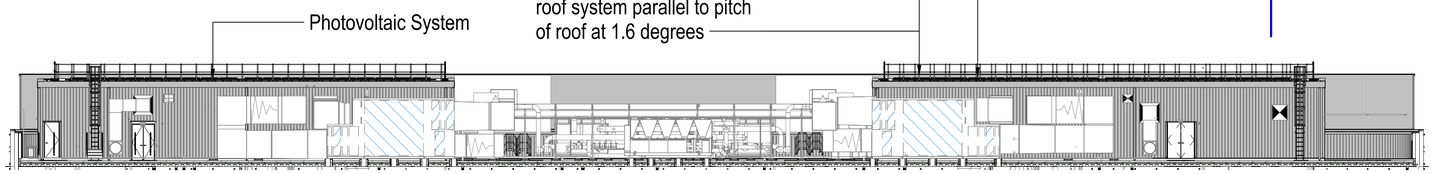

Elevation within plant area of roof mounted photovoltaic system

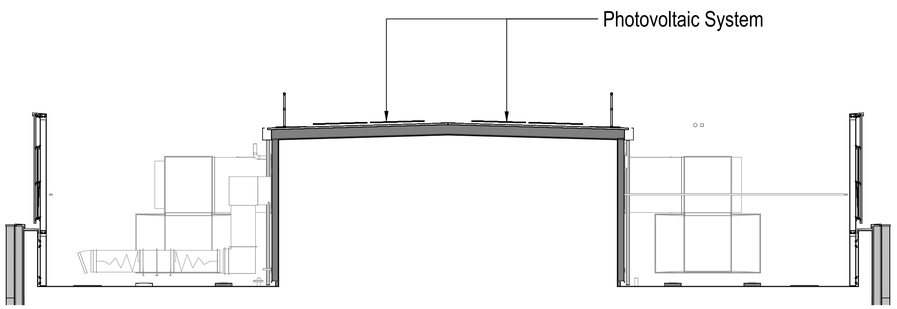

Section roof mounted photovoltaic system

Shared with comments


JA SOLAR | DEEP BLUE 4.0 PRO

Version No. : Global-EN-20230921A

455W LB Series



Photovoltaic panels

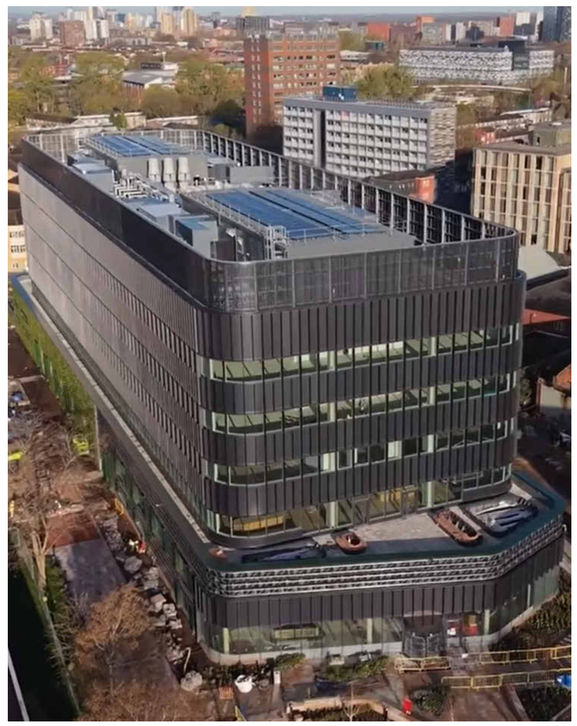

Installed Photovoltaic panels

PROJECT TITLE	BDP JOB NUMBER	DATE		
MSP Greenheys	P3001624	05/08/26		
SKETCH TITLE	Sketch No.	DRAWN BY	CHECKED BY	Revision
Condition 35_Solar Panels	GRE-BDP-ZZ-XX-SK-A-20115	PE	PE	P01

BDP.