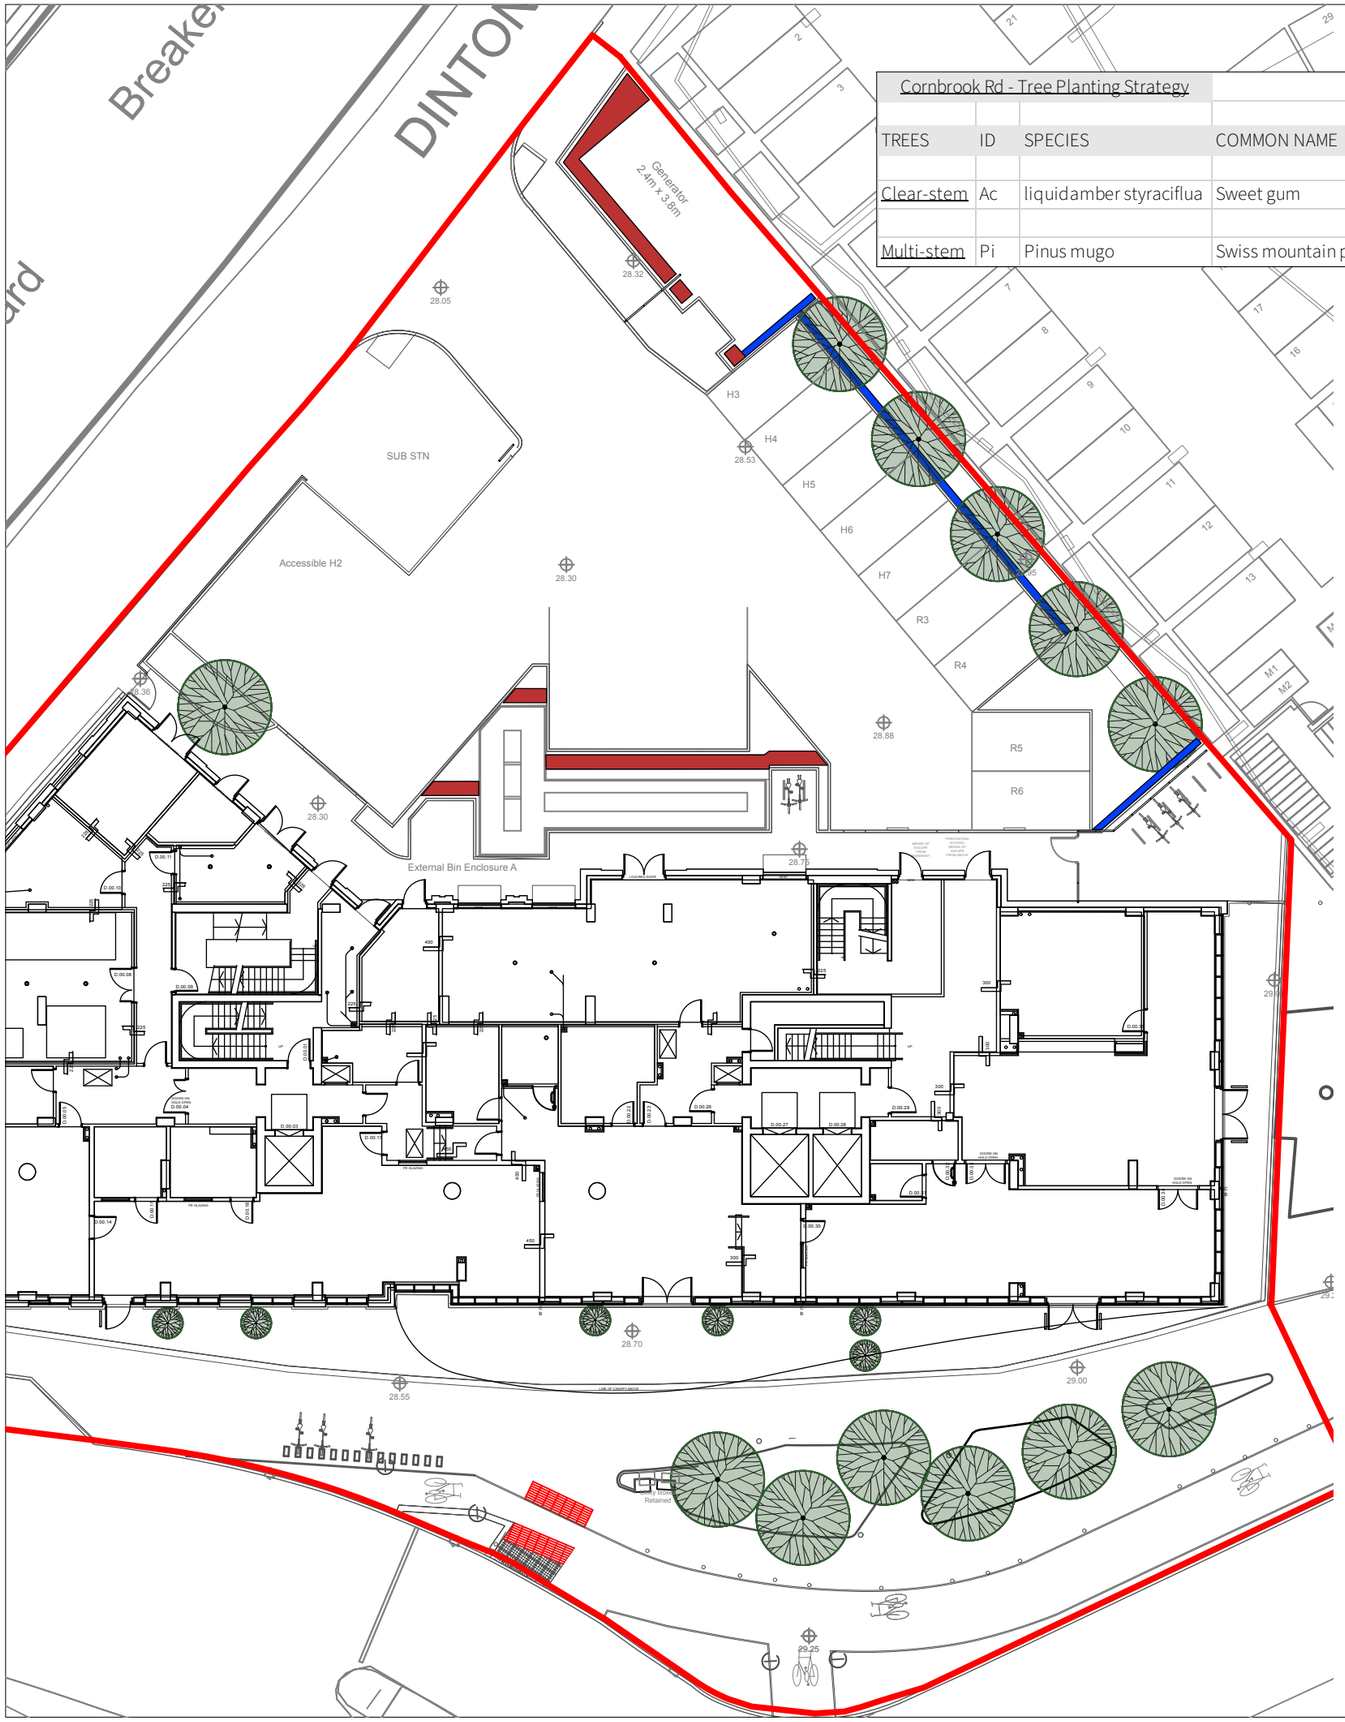


Cornbrook Rd - Tree Planting Strategy

TREES	ID	SPECIES	COMMON NAME	GIRTH/SPACING	HEIGHT/SPREAD	POT	QUANITY	NOTES
Clear-stem	Ac	liquidamber styraciflua	Sweet gum	30-35	7-8m	Rootball	12	5x; Semi-mature; clear stem minimum 200cm
Multi-stem	Pi	Pinus mugo	Swiss mountain pine	Multi-stem	1-1m	Container	6	4x; branched; 5 breaks


Liquidambar styraciflua


Pinus mugo

No dimensions are to be scaled from this drawing. All dimensions are to be checked on site.
Area measurements for indicative purposes only.

This drawing is the property of Wright Landscapes Limited. No part of the drawing may be reproduced in any manner without permission from Wright Landscapes Limited.

All Wright Landscapes drawings to read in conjuction with architectual / engineers plans & details.

Revision	Date	Description	Drawn	Approved
S1-P02	24-01-24	Amend to car park layout & Building line	NW	CB
S1-P01	20-12-23	Stage 1 Issue	NW	CB

WRIGHT LANDSCAPES LIMITED

E: info@wrightlandscapes.co.uk
W: www.wrightlandscapes.co.uk
T: 01244 541959

HEAD OFFICE
Pickmere Lane, Pickmere, Knutsford,
WA16 0JL

CLIENT	Domis Construction
PROJECT	Cornbrook
DRAWING TITLE	Tree Planting Strategy
DATE	06/12/2023
SCALE	1:260
DRAWN	NW
SIZE	A3
APPROVED	CB
WORKSTAGE	Stage 1
DRAWING NUMBER	1169-WRI-XX-XX-DR-L-0008
SUITABILITY	S1
REVISION	P02

© Wright Landscapes Limited