



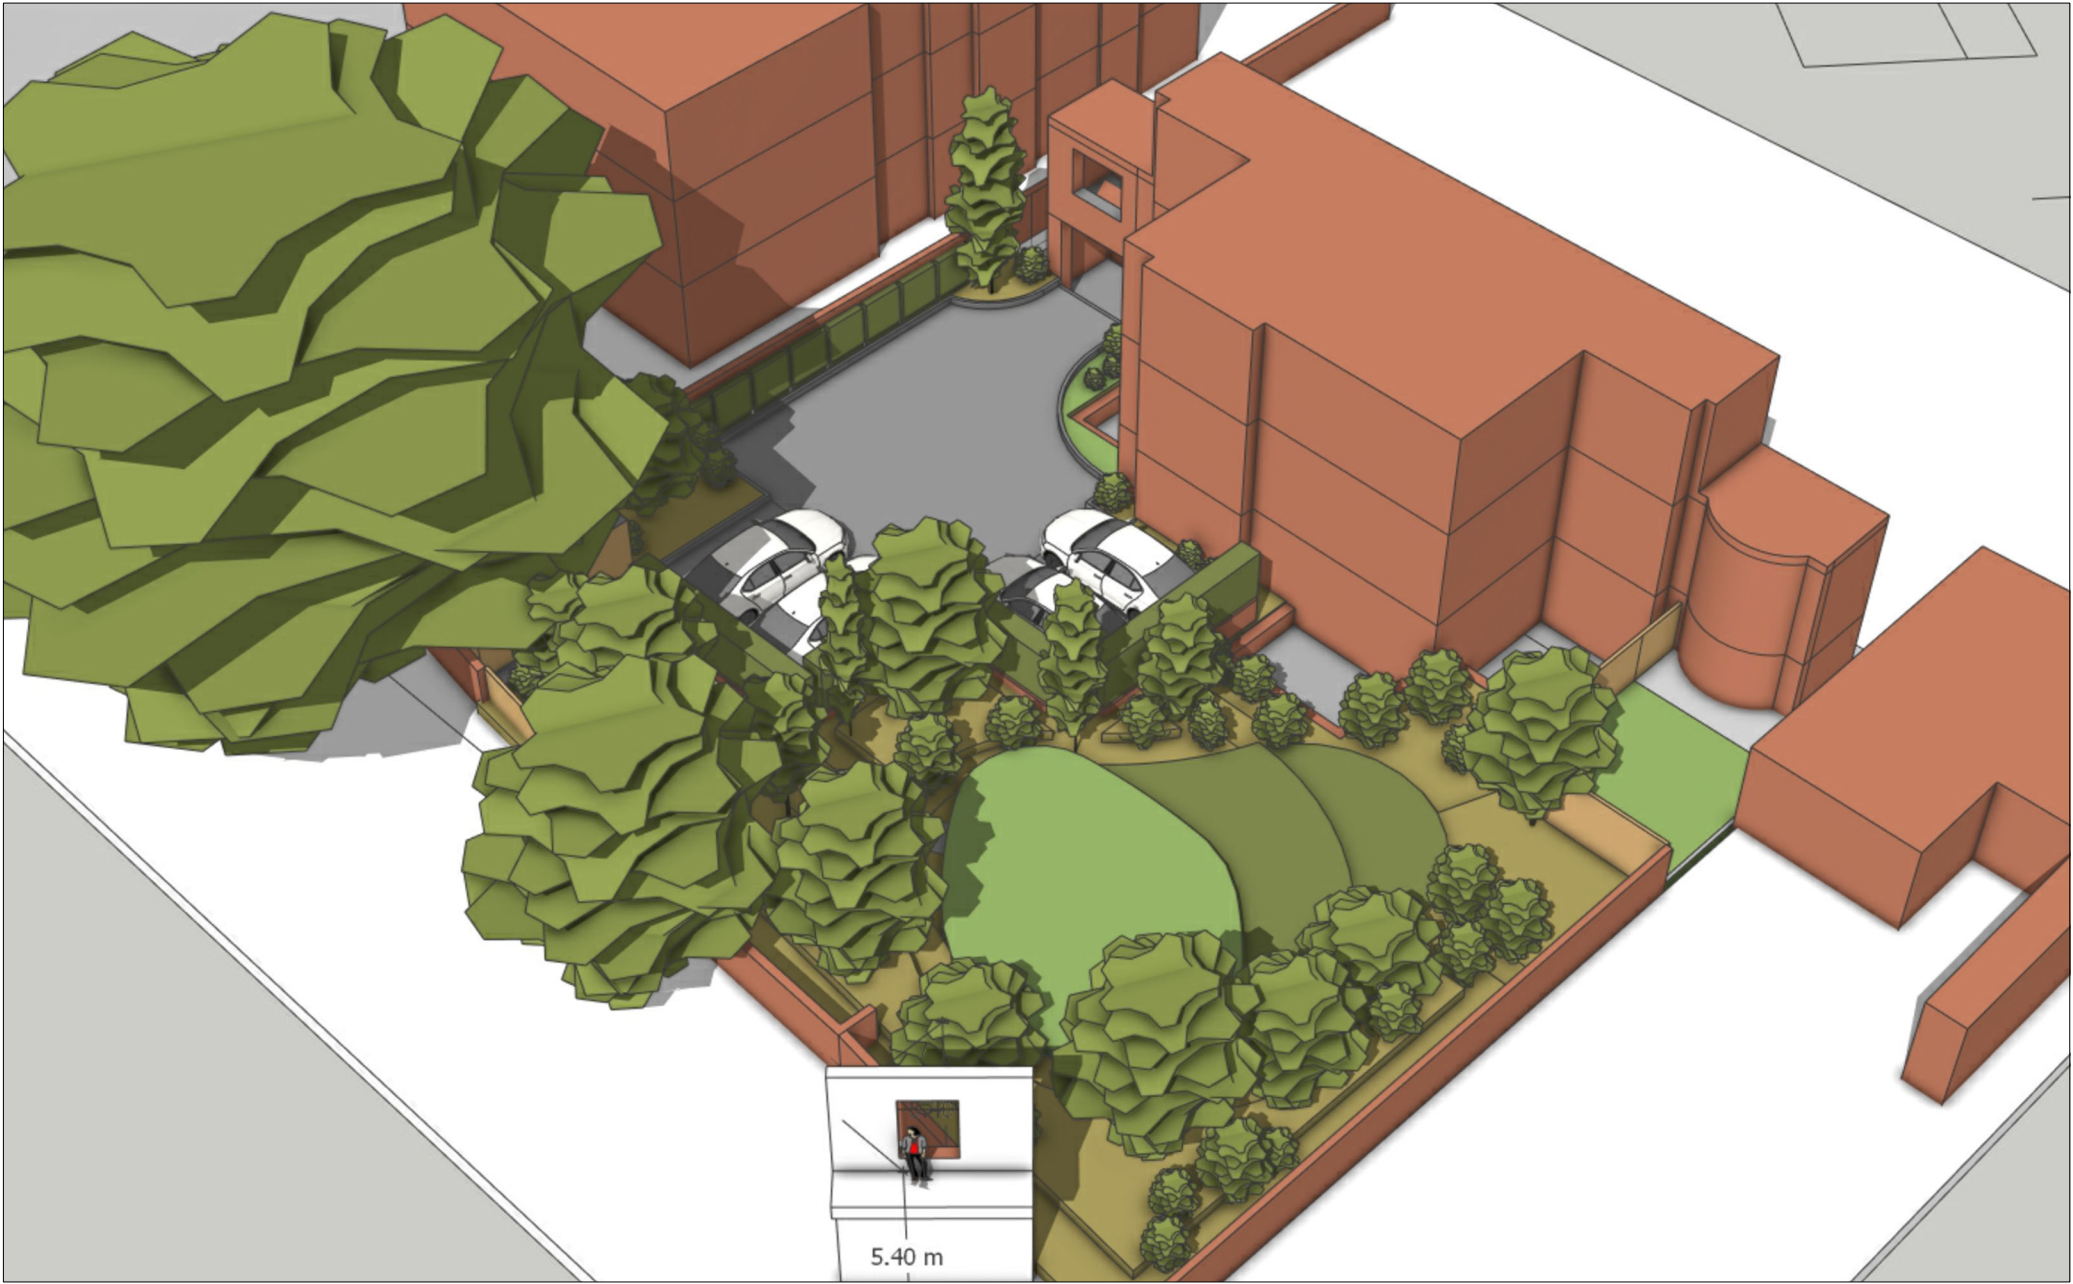

Birdseye view from the South West

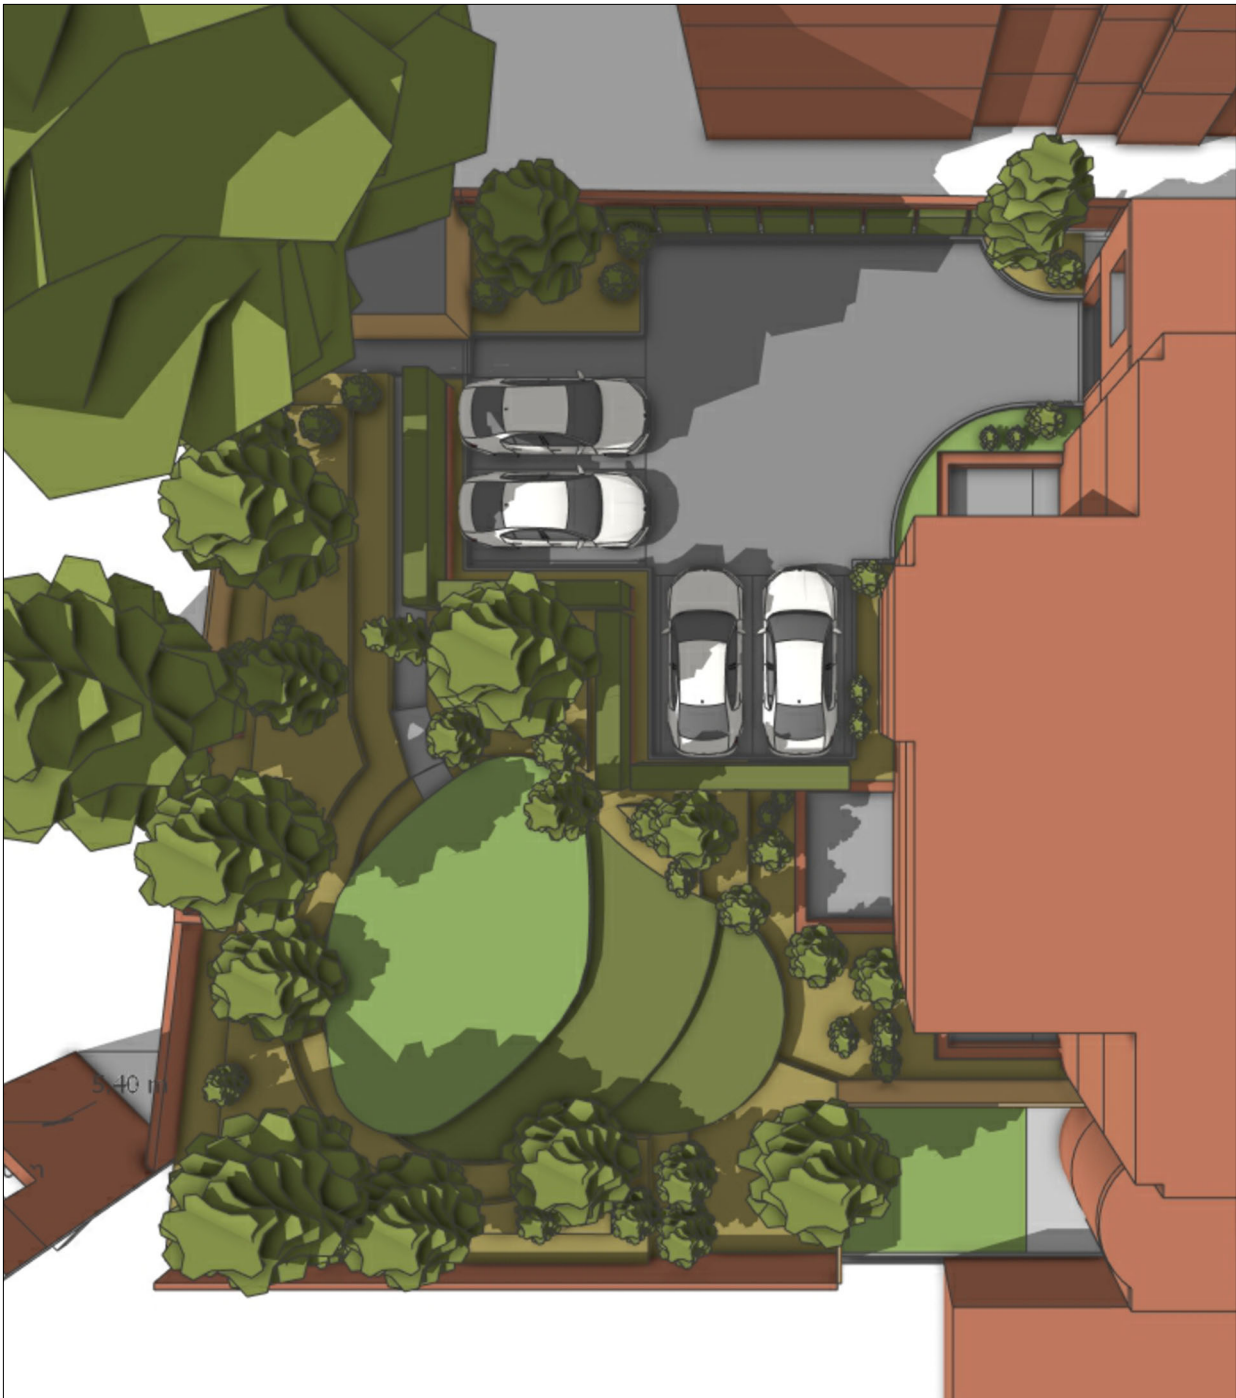

Birdseye Plan View



Detail view of Car parking border Hedge Planters.

3d Images to illustrate tree and shrub planted areas between the car parking spaces and the neighbouring traditional rear gardens.

|              |          |                  |      |   |  |
|--------------|----------|------------------|------|---|--|
| PROJECT      |          |                  |      | 515 to 521 Barlow Moor rd.<br>Chorton   |  |
| SCALE        |          | NTS              |      | CLIENT   |  |
| DWG No.      |          | 149-PL- IM1 RevA |      | Armistead Property Limited   |  |
| CONTRACT NO. |          | STAGE CODE       | REV. | DRAWING TITLE   |  |
| 149          |          | planning         | -    | Proposed rear landscape 3d Images   |  |
| ISSUED       | 10/03/26 |                  | -    | <div>sj</div> <div>simon james arq ltd/architects</div> <div><small>UK: 120 Grosvenor st, All Saints, Manchester, M1 7HL</small></div> <div><small>Spain: Enrique Larreta 1, 4b, Chamartin, Madrid. 28036</small></div> |  |
|              | 06/05/26 |                  | a    |   |  |
|              |          |                  |      |   |  |
|              |          |                  |      |   |  |